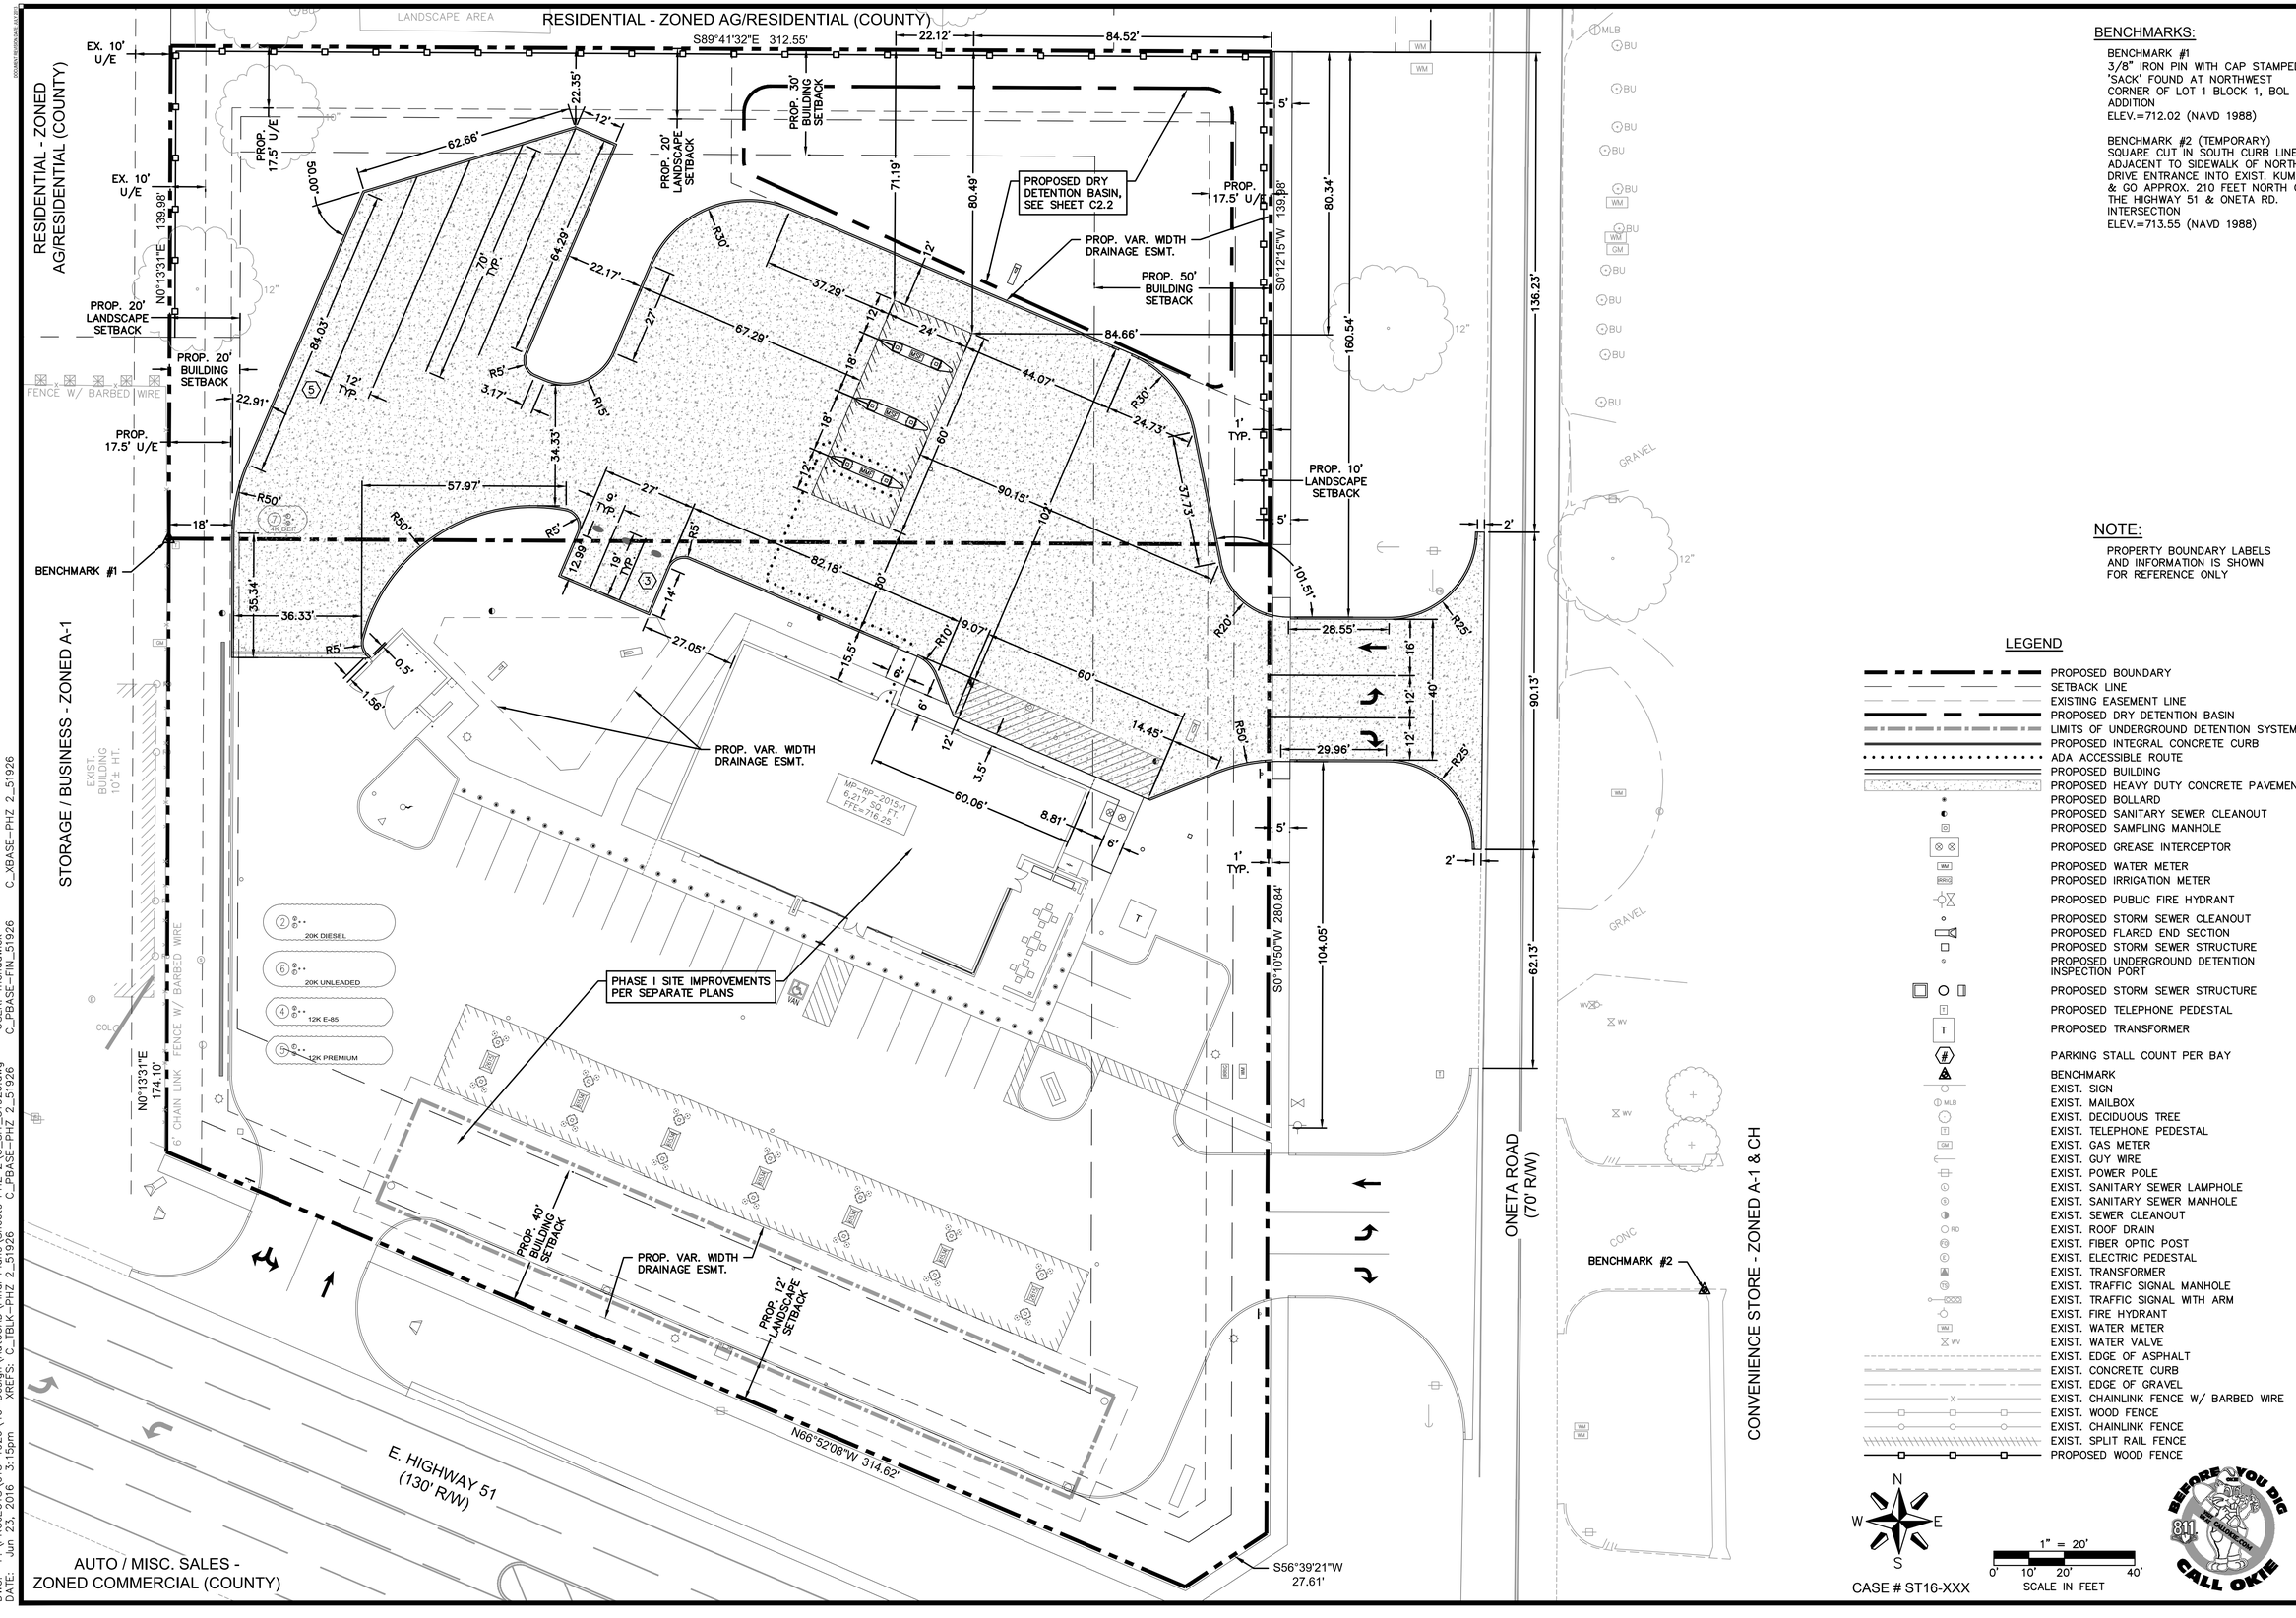

BENCHMARKS:

BENCHMARK #1
3/8" IRON PIN WITH CAP STAMPED 'SACK' FOUND AT NORTHWEST CORNER OF LOT 1 BLOCK 1, BOL ADDITION
ELEV.=712.02 (NAVD 1988)

BENCHMARK #2 (TEMPORARY)
SQUARE CUT IN SOUTH CURB LINE ADJACENT TO SIDEWALK OF NORTH DRIVE ENTRANCE INTO EXIST. KUM & GO APPROX. 210 FEET NORTH OF THE HIGHWAY 51 & ONETA RD. INTERSECTION
ELEV.=713.55 (NAVD 1988)

NOTE:

PROPERTY BOUNDARY LABELS AND INFORMATION IS SHOWN FOR REFERENCE ONLY

LEGEND

- PROPOSED BOUNDARY
- SETBACK LINE
- EXISTING EASEMENT LINE
- PROPOSED DRY DETENTION BASIN
- LIMITS OF UNDERGROUND DETENTION SYSTEM
- PROPOSED INTEGRAL CONCRETE CURB
- ADA ACCESSIBLE ROUTE
- PROPOSED BUILDING
- PROPOSED HEAVY DUTY CONCRETE PAVEMENT
- PROPOSED BOLLARD
- PROPOSED SANITARY SEWER CLEANOUT
- PROPOSED SAMPLING MANHOLE
- PROPOSED GREASE INTERCEPTOR
- PROPOSED WATER METER
- PROPOSED IRRIGATION METER
- PROPOSED PUBLIC FIRE HYDRANT
- PROPOSED STORM SEWER CLEANOUT
- PROPOSED FLARED END SECTION
- PROPOSED STORM SEWER STRUCTURE
- PROPOSED UNDERGROUND DETENTION INSPECTION PORT
- PROPOSED STORM SEWER STRUCTURE
- PROPOSED TELEPHONE PEDESTAL
- PROPOSED TRANSFORMER
- PARKING STALL COUNT PER BAY
- BENCHMARK
- EXIST. SIGN
- EXIST. MAILBOX
- EXIST. DECIDUOUS TREE
- EXIST. TELEPHONE PEDESTAL
- EXIST. GAS METER
- EXIST. GUY WIRE
- EXIST. POWER POLE
- EXIST. SANITARY SEWER LAMPHOLE
- EXIST. SANITARY SEWER MANHOLE
- EXIST. SEWER CLEANOUT
- EXIST. ROOF DRAIN
- EXIST. FIBER OPTIC POST
- EXIST. ELECTRIC PEDESTAL
- EXIST. TRANSFORMER
- EXIST. TRAFFIC SIGNAL MANHOLE
- EXIST. TRAFFIC SIGNAL WITH ARM
- EXIST. FIRE HYDRANT
- EXIST. WATER METER
- EXIST. WATER VALVE
- EXIST. EDGE OF ASPHALT
- EXIST. CONCRETE CURB
- EXIST. EDGE OF GRAVEL
- EXIST. CHAINLINK FENCE W/ BARBED WIRE
- EXIST. WOOD FENCE
- EXIST. CHAINLINK FENCE
- EXIST. SPLIT RAIL FENCE
- PROPOSED WOOD FENCE

N W E S

CASE # ST16-XXX

1" = 20'
0' 10' 20' 40'
SCALE IN FEET

BEFORE YOU DIG 811 CALL OKIE

OLSSON ASSOCIATES
Olsson Associates Engineering/Survey/ OK State Cert. of Authority #2483
Engineering/Survey/ Missouri Authority #2005018 Engineering/Survey/ Kansas Certificate of Authority #CA-0315
550 St. Louis St. Springfield, MO 65806
TEL 417.890.8802 FAX 417.890.8805
www.olssonassociates.com
QA # 8161-19DB

Kum & Go

6400 Westown Parkway
West Des Moines, Iowa
50266
P: 515-226-0128
F: 515-223-9873

#837 PHASE II - BROKEN ARROW, OK

24055 E. HIGHWAY 51

SITE PLAN

KG PROJECT TEAM:
RDR: KXW
SDM: RRF
CPM: SDN

REVISIONS

	DATE	REVISION DESCRIPTION

DATE: XX-XX-16

SHEET NUMBER: C1.1
3 OF XX

DWG: F:\PROJECTS\015-1926\40-Design\AutoCAD\Final Plans\Sheets PHZ 2\C_SIT_51926.dwg
DATE: Jun 23, 2016 3:15pm
XREFS: C_TBLK-PHZ 2_51926 C_PBASE-PHZ 2_51926
USER: mchadwick C_PBASE-FIN_51926 C_XBASE-PHZ 2_51926