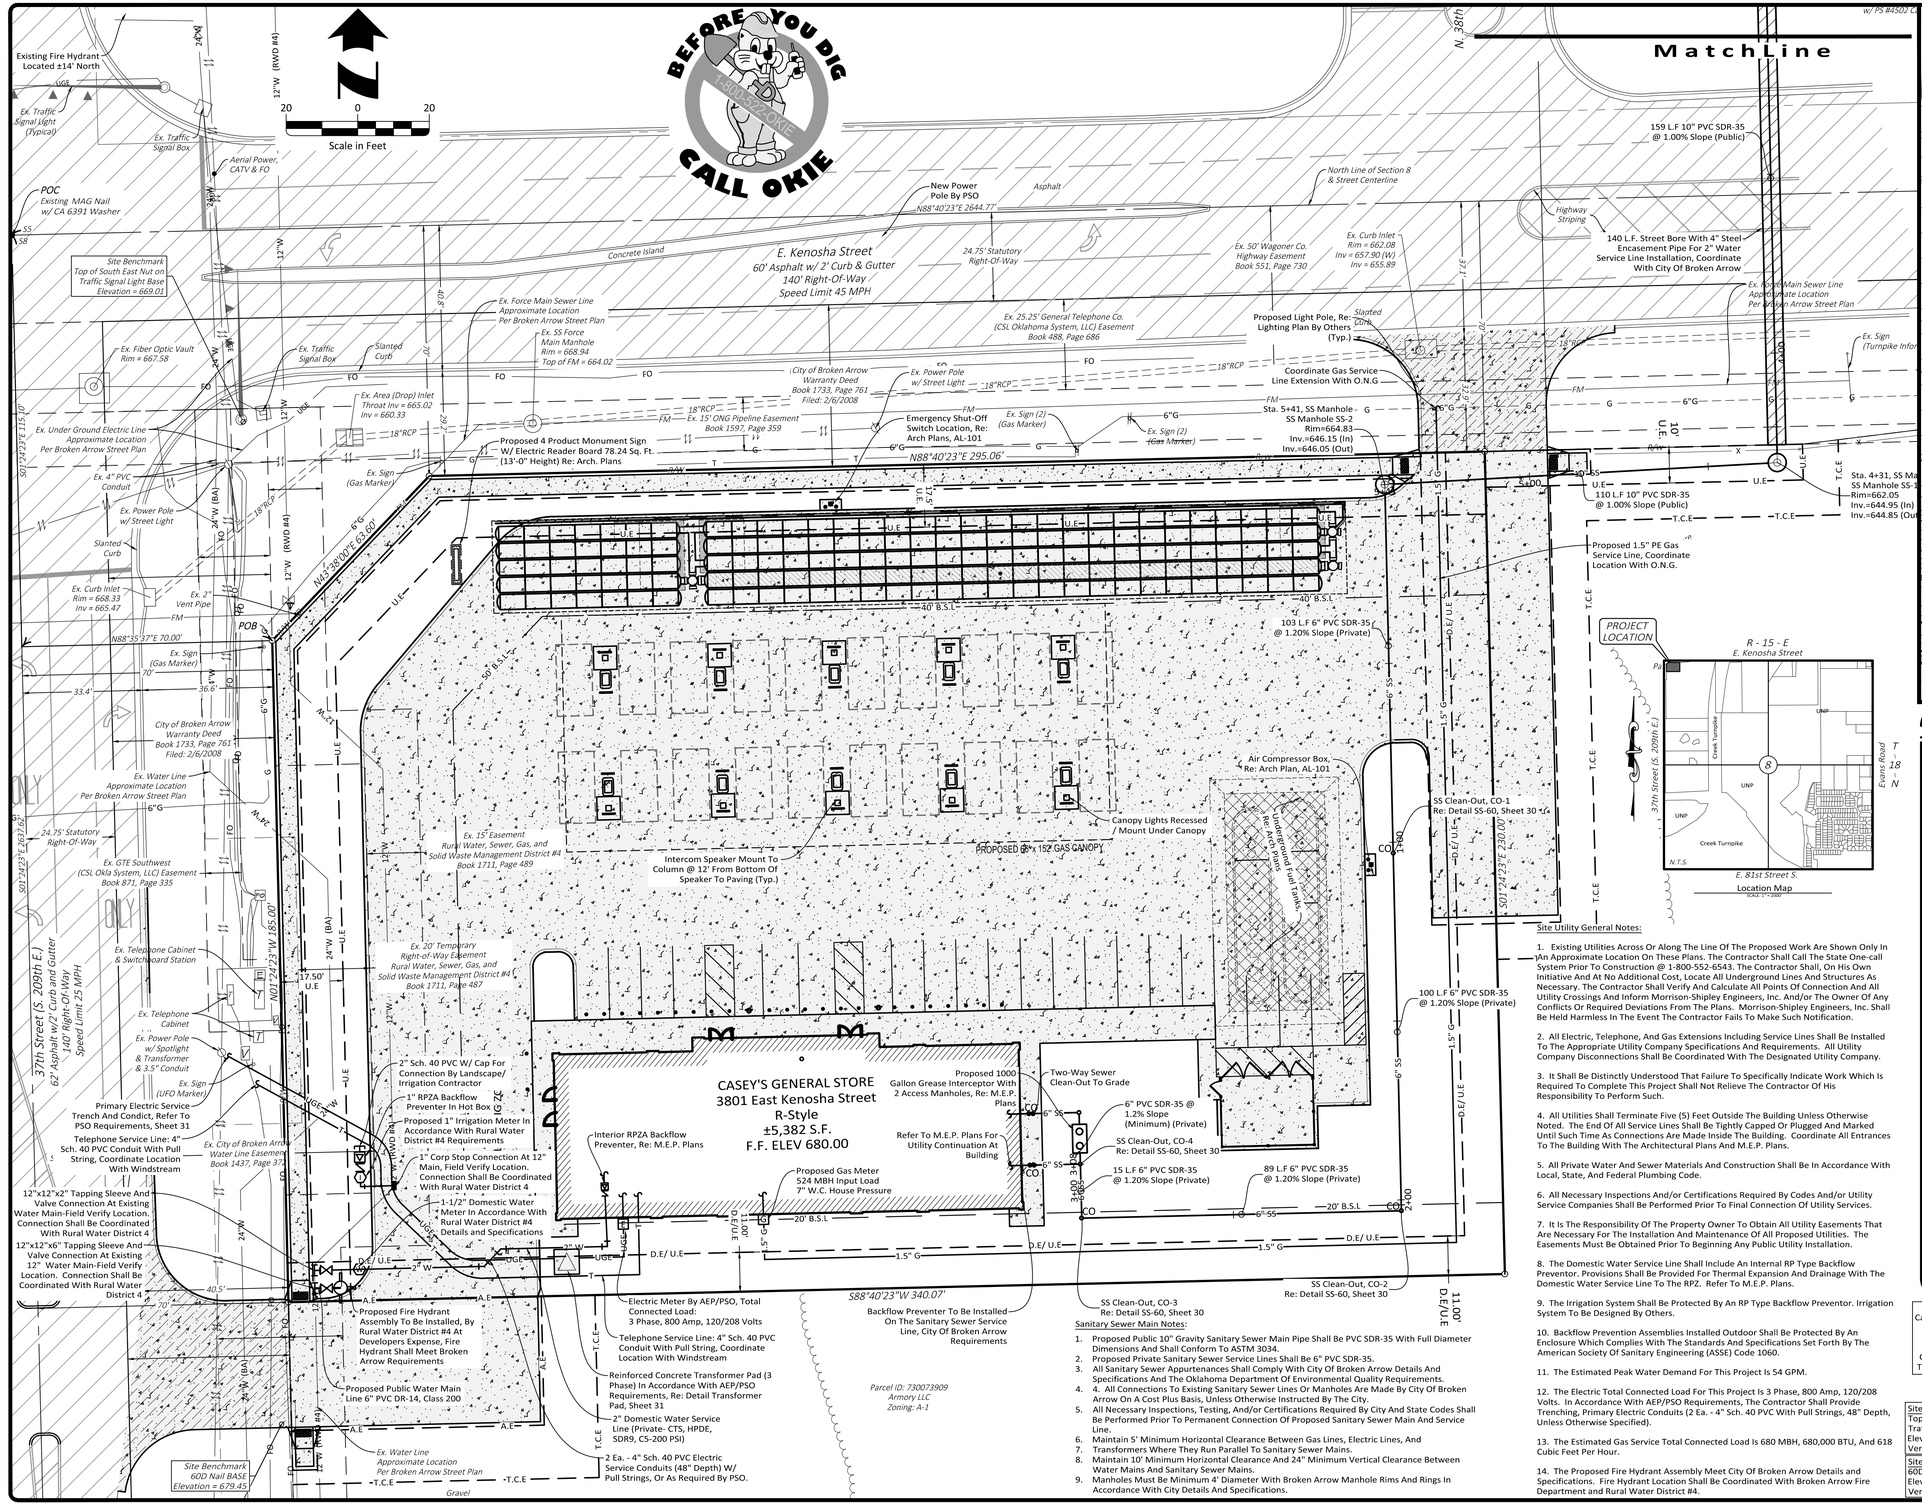

DEVELOPER
Casey's Marketing Company
P.O. Box 3004
3305 SE Delaware Ave.
Ankeny, IA 50021
Contact: Katie DeRouchey
Telephone: (515)-963-3829

ARCHITECT
SGA Design Group
1437 South Boulder Avenue, Suite 550
Tulsa, OK 74119
Contact: Kenny Tapp
Telephone: (918)-587-8602 Ext. 262

OWNER
Armory, LLC
Contact: Dave Cocolin
P.O. Box
Tulsa, OK 74147

Site Benchmark:
Top Of South East Nut On Traffic Signal Light Base
Elev. = 669.01
Vertical Datum NAVD88

Site Benchmark:
60D Nail Base
Elev. = 679.45
Vertical Datum NAVD88

Existing Water Main Pressure:
Fire Hydrant Location Approximately 0.5 Mile North Of Site.
Pressure And Flow Test Pending

Revision	By	Date

MORRISON SHIPLEY
C.O.A. #3055 Exp. Date: 06.30.2021
2407 SE COTTONWOOD STREET • BENTONVILLE, AR 72712 • 479.273.2209 • MORRISONSHIPLEY.COM

FOR REVIEW

Drawn By:	KDM
Approved By:	JRW
Date:	07.10.19
Project No.:	CAS-119
Vertical Scale:	-
Horizontal Scale:	1" = 20'
Plotting Scale:	1
Drawing Name:	Utility Plan

CASEY'S CONSTRUCTION DIVISION
One Convenience Blvd., P.O. Box 3001, Ankeny, IA 50021 515-965-6100

Broken Arrow, Wagoner County, Oklahoma

PRELIMINARY UTILITY PLAN

Issued For Review – 07.10.19

Sheet No.: 1 of 1

Drawing Name: P:\CAS-119 Broken Arrow #3\dwg\C-A3-119 Plan Sheets.dwg Last Modified: Jul 25, 2019 - 7:24pm By gwright