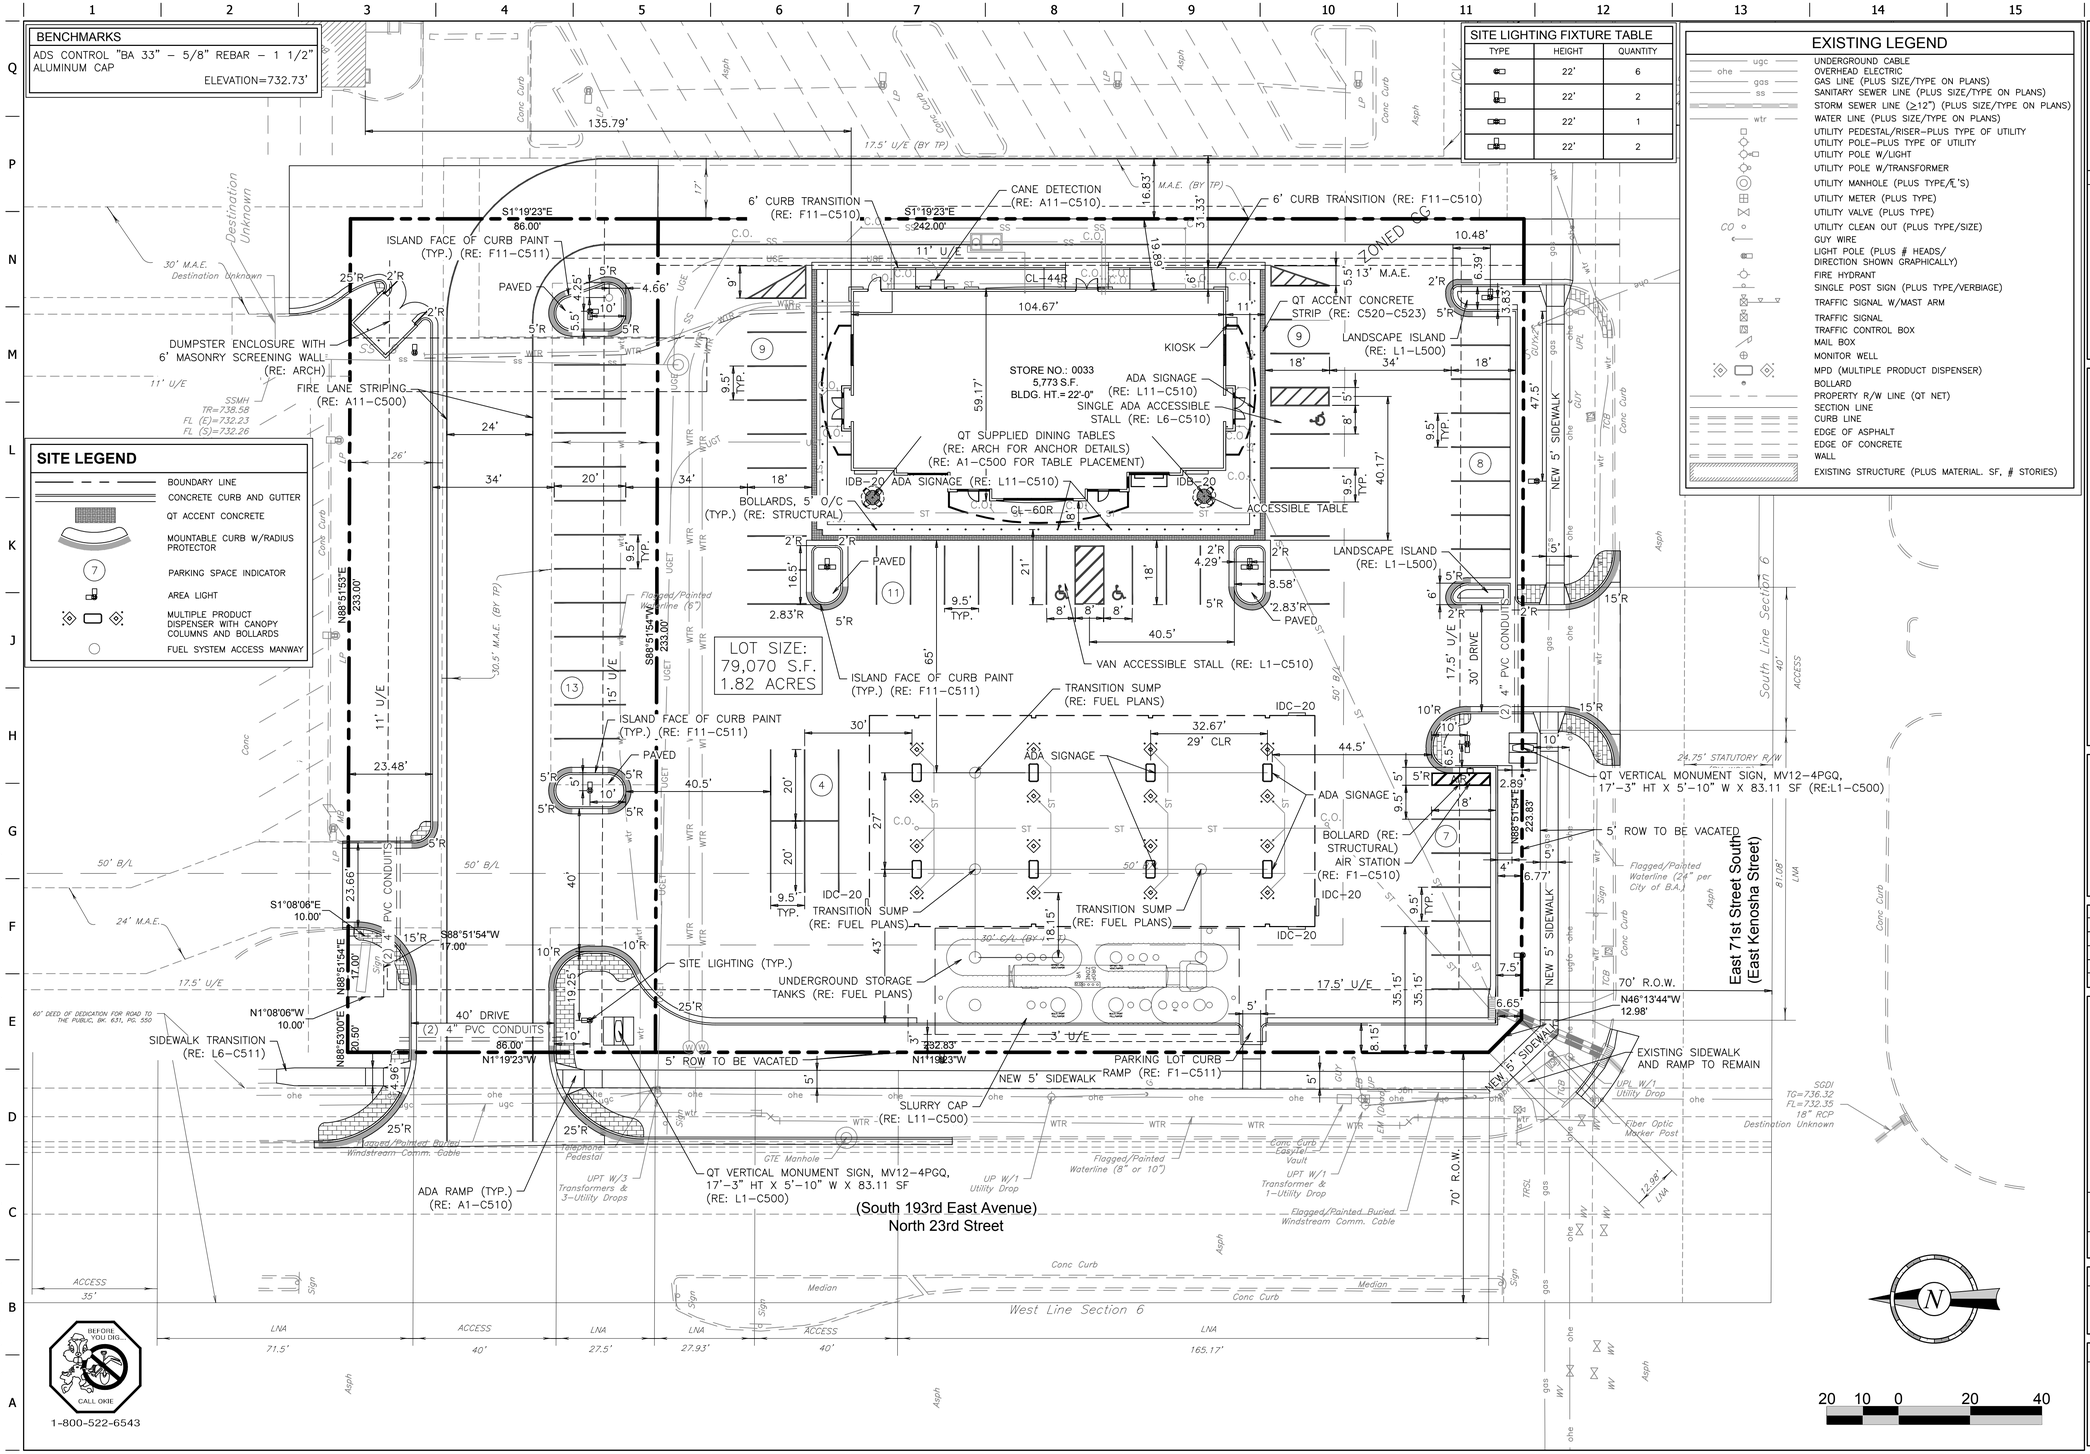

SITE LIGHTING FIXTURE TABLE

TYPE	HEIGHT	QUANTITY
	22'	6
	22'	2
	22'	1
	22'	2

EXISTING LEGEND

- UNDERGROUND CABLE
- OVERHEAD ELECTRIC
- GAS LINE (PLUS SIZE/TYPE ON PLANS)
- SANITARY SEWER LINE (PLUS SIZE/TYPE ON PLANS)
- STORM SEWER LINE (≥12") (PLUS SIZE/TYPE ON PLANS)
- WATER LINE (PLUS SIZE/TYPE ON PLANS)
- UTILITY PEDESTAL/RISER–PLUS TYPE OF UTILITY
- UTILITY POLE–PLUS TYPE OF UTILITY
- UTILITY POLE W/LIGHT
- UTILITY POLE W/TRANSFORMER
- UTILITY MANHOLE (PLUS TYPE/℄'S)
- UTILITY METER (PLUS TYPE)
- UTILITY VALVE (PLUS TYPE)
- UTILITY CLEAN OUT (PLUS TYPE/SIZE)
- GUY WIRE
- LIGHT POLE (PLUS # HEADS/ DIRECTION SHOWN GRAPHICALLY)
- FIRE HYDRANT
- SINGLE POST SIGN (PLUS TYPE/VERBIAGE)
- TRAFFIC SIGNAL W/MAST ARM
- TRAFFIC SIGNAL
- TRAFFIC CONTROL BOX
- MAIL BOX
- MONITOR WELL
- MPD (MULTIPLE PRODUCT DISPENSER)
- BOLLARD
- PROPERTY R/W LINE (QT NET)
- SECTION LINE
- CURB LINE
- EDGE OF ASPHALT
- EDGE OF CONCRETE
- WALL
- EXISTING STRUCTURE (PLUS MATERIAL. SF, # STORIES)

BEFORE YOU DIG... CALL OKIE 1-800-522-6543

NOT FOR CONSTRUCTION

THIS DOCUMENT IS PRELIMINARY AND DOES NOT CONSTITUTE A FINAL SIGNED AND SEALED DOCUMENT.

PROJECT NO.:

AAB Engineering, LLC
Engineering • Surveying
P.O. Box 2136, Sand Springs, OK 74063
OK CA#6318 Exp: June 30, 2018
Office: (918) 514-4283
Fax: (918) 514-4288

QuikTrip No. 0033

2400 E. KENOSHA ST.
BROKEN ARROW, OK

© COPYRIGHT QUIKTRIP CORPORATION 2011 ANY UNAUTHORIZED USE, REPRODUCTION, PUBLICATION, DISTRIBUTION, OR SALE IN WHOLE OR IN PART, IS STRICTLY FORBIDDEN.

PROTOTYPE: P-91 (05/02/2017)
DIVISION: BROKEN ARROW
VERSION: 001
DESIGNED BY: AAB
DRAWN BY: KMT
REVIEWED BY:

REV	DATE	DESCRIPTION

ORIGINAL ISSUE DATE:

SHEET TITLE: SITE PLAN

SHEET NUMBER: C100

FILE LOCATION:P:\1815\06-QT 0033\01-0033 Civil.dwg TAB NAME:Site USER:Tech12 SAVED:6/19/2017 4:17 PM PLOTTED:6/20/2017 10:01 AM