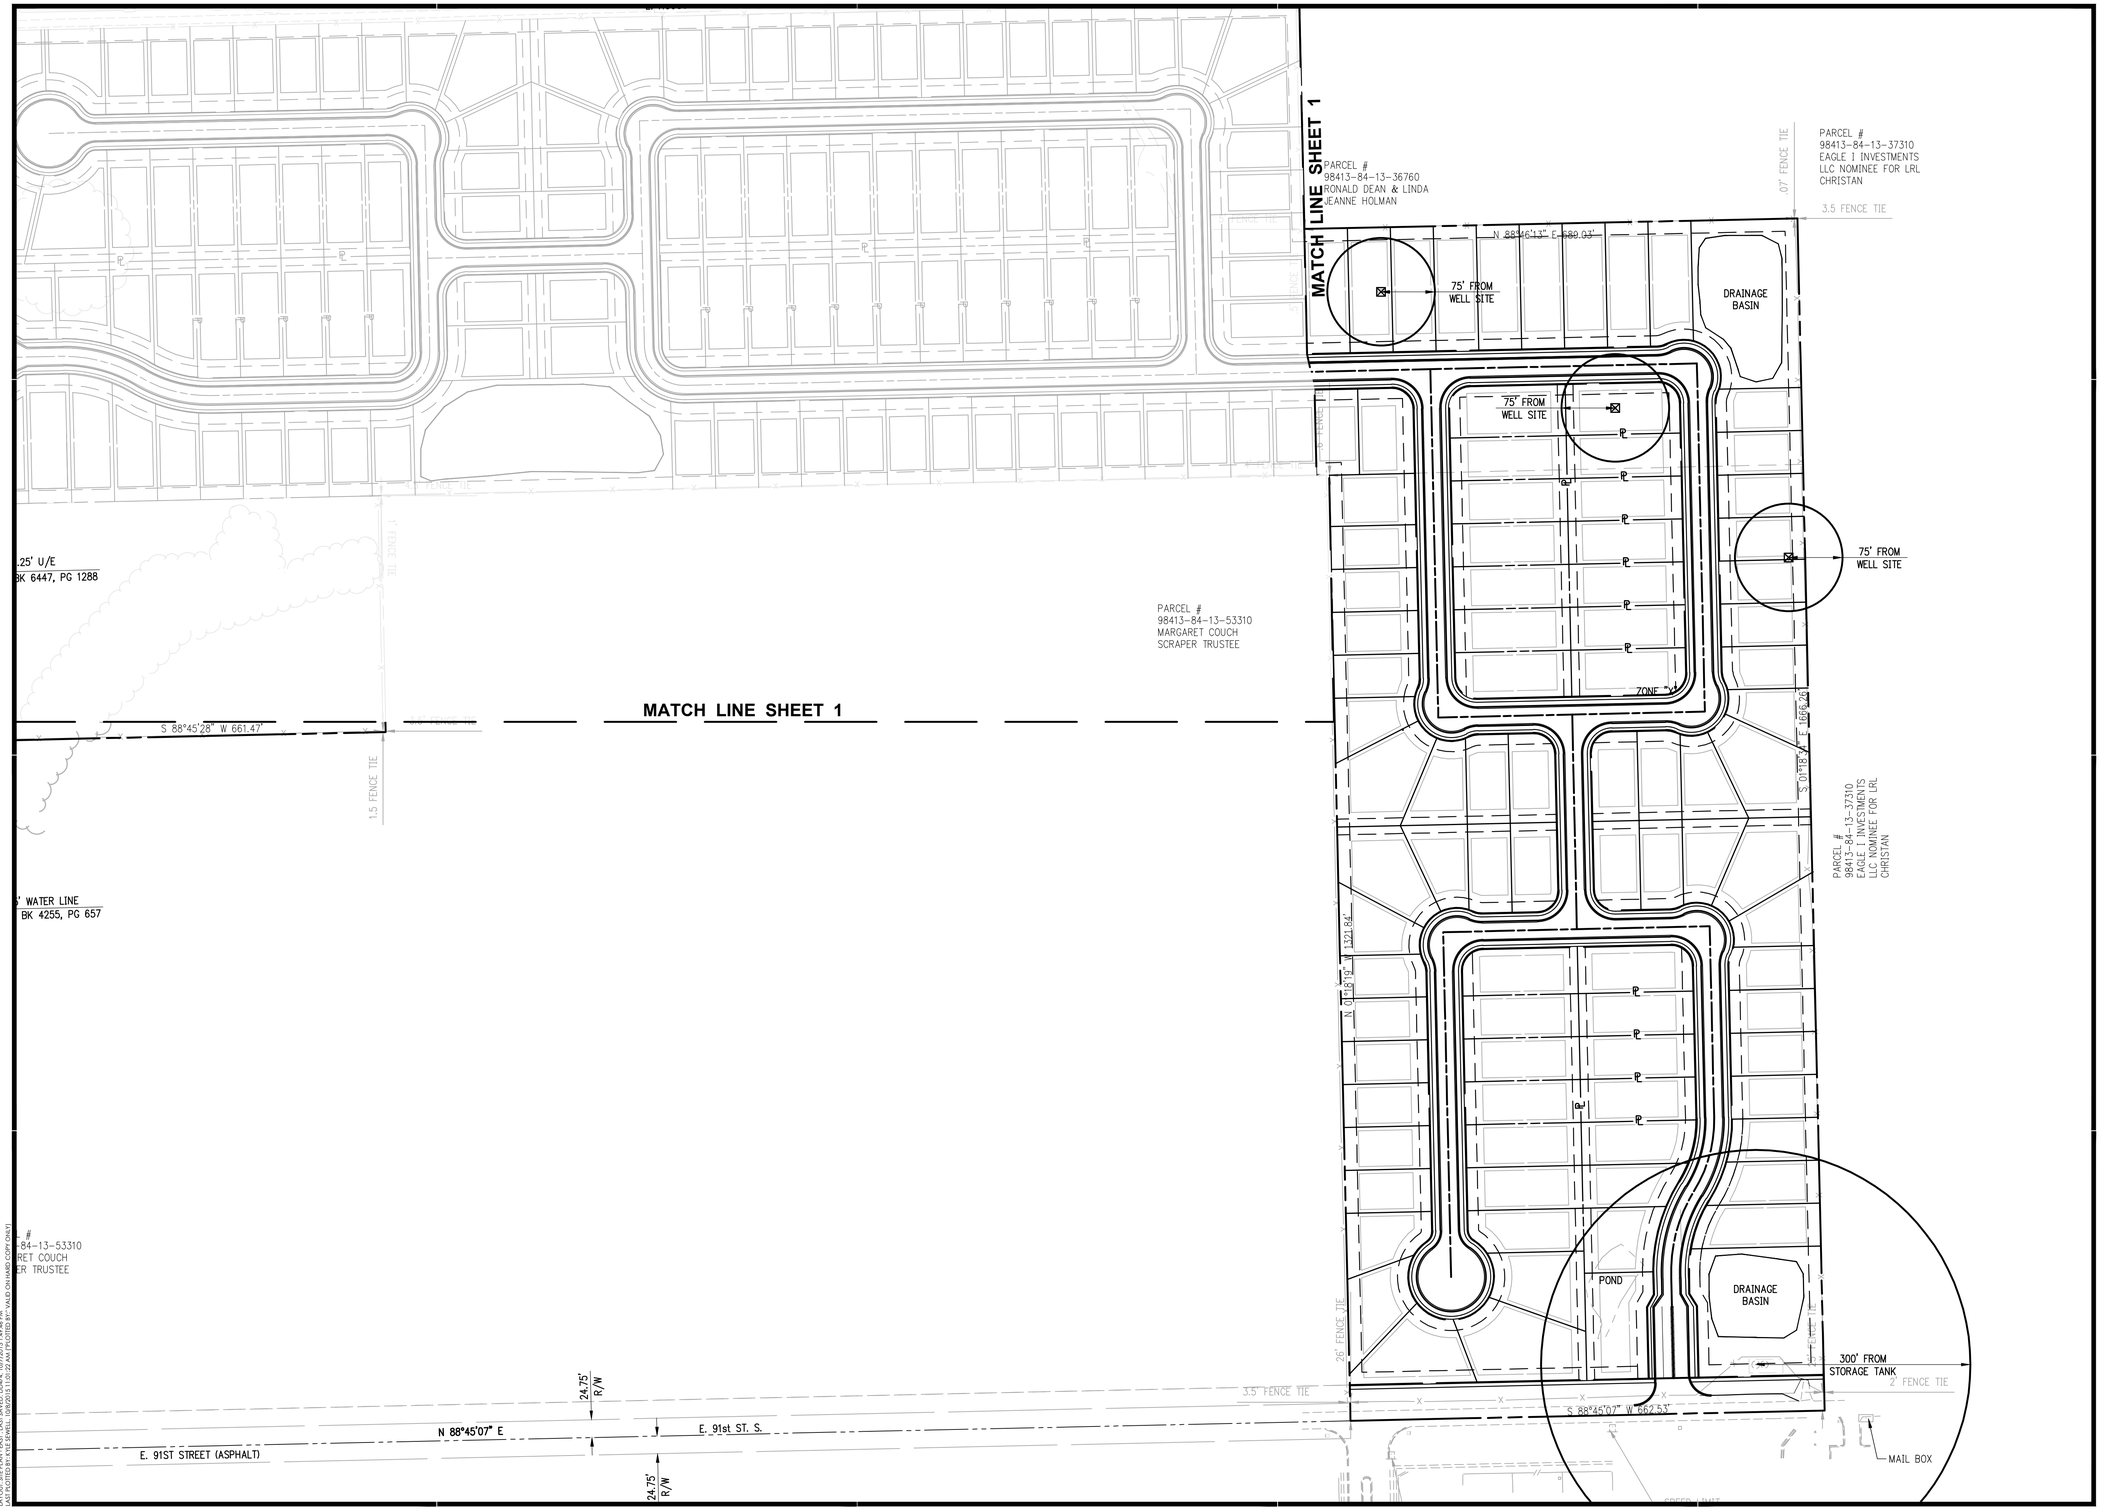

220 E. 8th Street
Tulsa, Oklahoma 74119

Crafton Tull
architecture | engineering | surveying

918.584.0347 t 918.584.3783 f
www.craftontull.com

CERTIFICATE OF AUTHORIZATION:
CA 973 (PE/LS) EXPIRES 6/30/2016

BEFORE YOU DIG CALL OKIE
1-800-522-OKIE
811

GRAPHIC SCALE IN FEET
100' 0 100'

91st & LYNN LANE SUBDIVISION

91st & LYNN LANE
BROKEN ARROW, OKLAHOMA

Key Plan

No.	Description	Date

This document, and the ideas and designs incorporated herein, as an instrument of professional service, is the property of Crafton, Tull & Associates, Inc., and is not to be used, in whole or in part, for any other project, without the written authorization of Crafton, Tull & Associates, Inc.

PROJECT NO: 15106900
ISSUE DATE: mm/dd/2015
CONTACT: K. SEWELL
CHECKED BY:

PRELIMINARY PLANS

NOT FOR CONSTRUCTION
THIS DOCUMENT IS PRELIMINARY IN NATURE AND IS NOT A FINAL, SIGNED AND SEALED DOCUMENT
NOT FOR CONSTRUCTION

© 2015 Crafton, Tull & Associates, Inc.

SITE PLAN - EAST

2