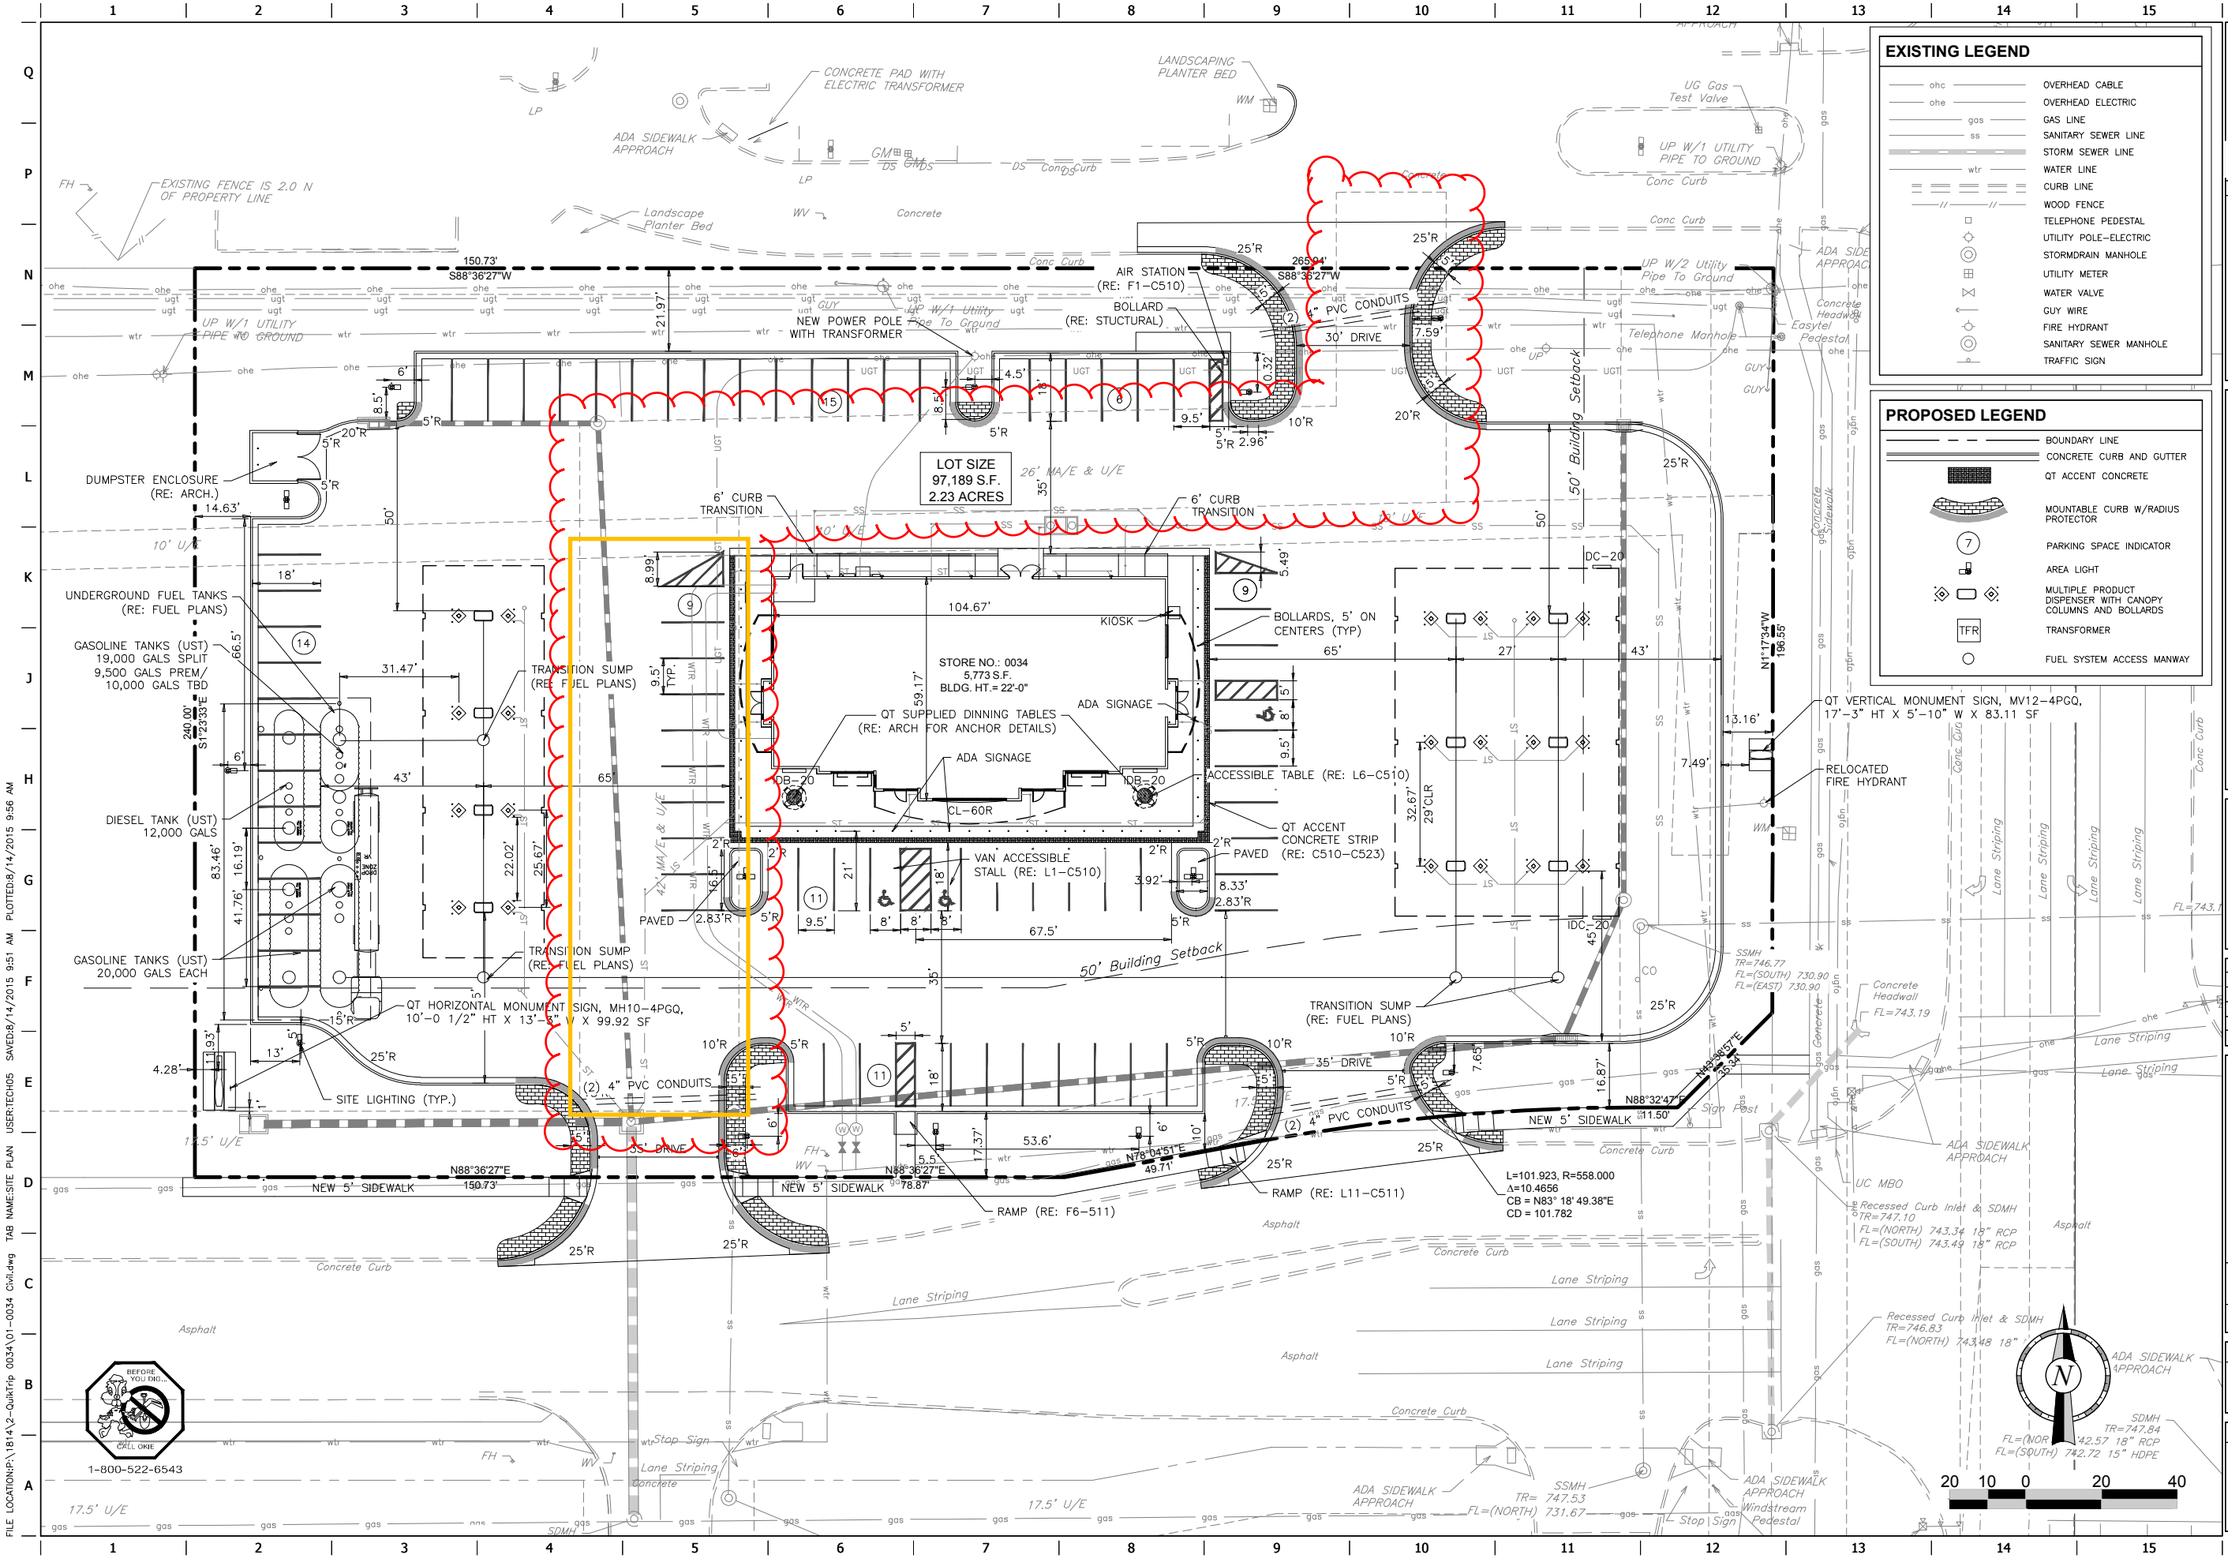

EXISTING LEGEND

- OVERHEAD CABLE
- OVERHEAD ELECTRIC
- GAS LINE
- SANITARY SEWER LINE
- STORM SEWER LINE
- WATER LINE
- CURB LINE
- WOOD FENCE
- TELEPHONE PEDESTAL
- UTILITY POLE-ELECTRIC
- STORMDRAIN MANHOLE
- UTILITY METER
- WATER VALVE
- GUY WIRE
- FIRE HYDRANT
- SANITARY SEWER MANHOLE
- TRAFFIC SIGN

PROPOSED LEGEND

- BOUNDARY LINE
- CONCRETE CURB AND GUTTER
- QT ACCENT CONCRETE
- MOUNTABLE CURB W/RADIUS PROTECTOR
- PARKING SPACE INDICATOR
- AREA LIGHT
- MULTIPLE PRODUCT DISPENSER WITH CANOPY COLUMNS AND BOLLARDS
- TRANSFORMER
- FUEL SYSTEM ACCESS MANWAY

LICENSED PROFESSIONAL ENGINEER
Nathan Sullivan
25330
NOT FOR CONSTRUCTION

THIS DOCUMENT IS PRELIMINARY AND DOES NOT CONSTITUTE A FINAL SIGNED AND SEALED DOCUMENT.

PROJECT NO.:######

AAB Engineering, LLC
Engineering • Surveying
P.O. Box 2136 / 17 E 2nd St,
Sand Springs, OK 74063
OK CA#6318 Exp: June 30, 2016
Office: (918) 514-4283
Fax: (918) 514-4288

QuikTrip No. 0034

S. LYNN LANE RD. AND HILLSIDE DRIVE
BROKEN ARROW, OKLAHOMA

© COPYRIGHT QUIKTRIP CORPORATION 2011
ANY UNAUTHORIZED USE, REPRODUCTION, PUBLICATION, DISTRIBUTION, OR SALE IN WHOLE OR IN PART, IS STRICTLY FORBIDDEN.

PROTOTYPE: P-84 (08/01/15)
DIVISION:
VERSION: 001
DESIGNED BY:
DRAWN BY:
REVIEWED BY:

REV	DATE	DESCRIPTION

ORIGINAL ISSUE DATE:

SHEET TITLE:
SITE PLAN

SHEET NUMBER:
C100

FILE LOCATION:P:\1814\2-QuikTrip 0034\01-0034 Civil.dwg TAB NAME:SITE PLAN USER:TECH05 SAVED:8/14/2015 9:51 AM PLOTTED:8/14/2015 9:56 AM