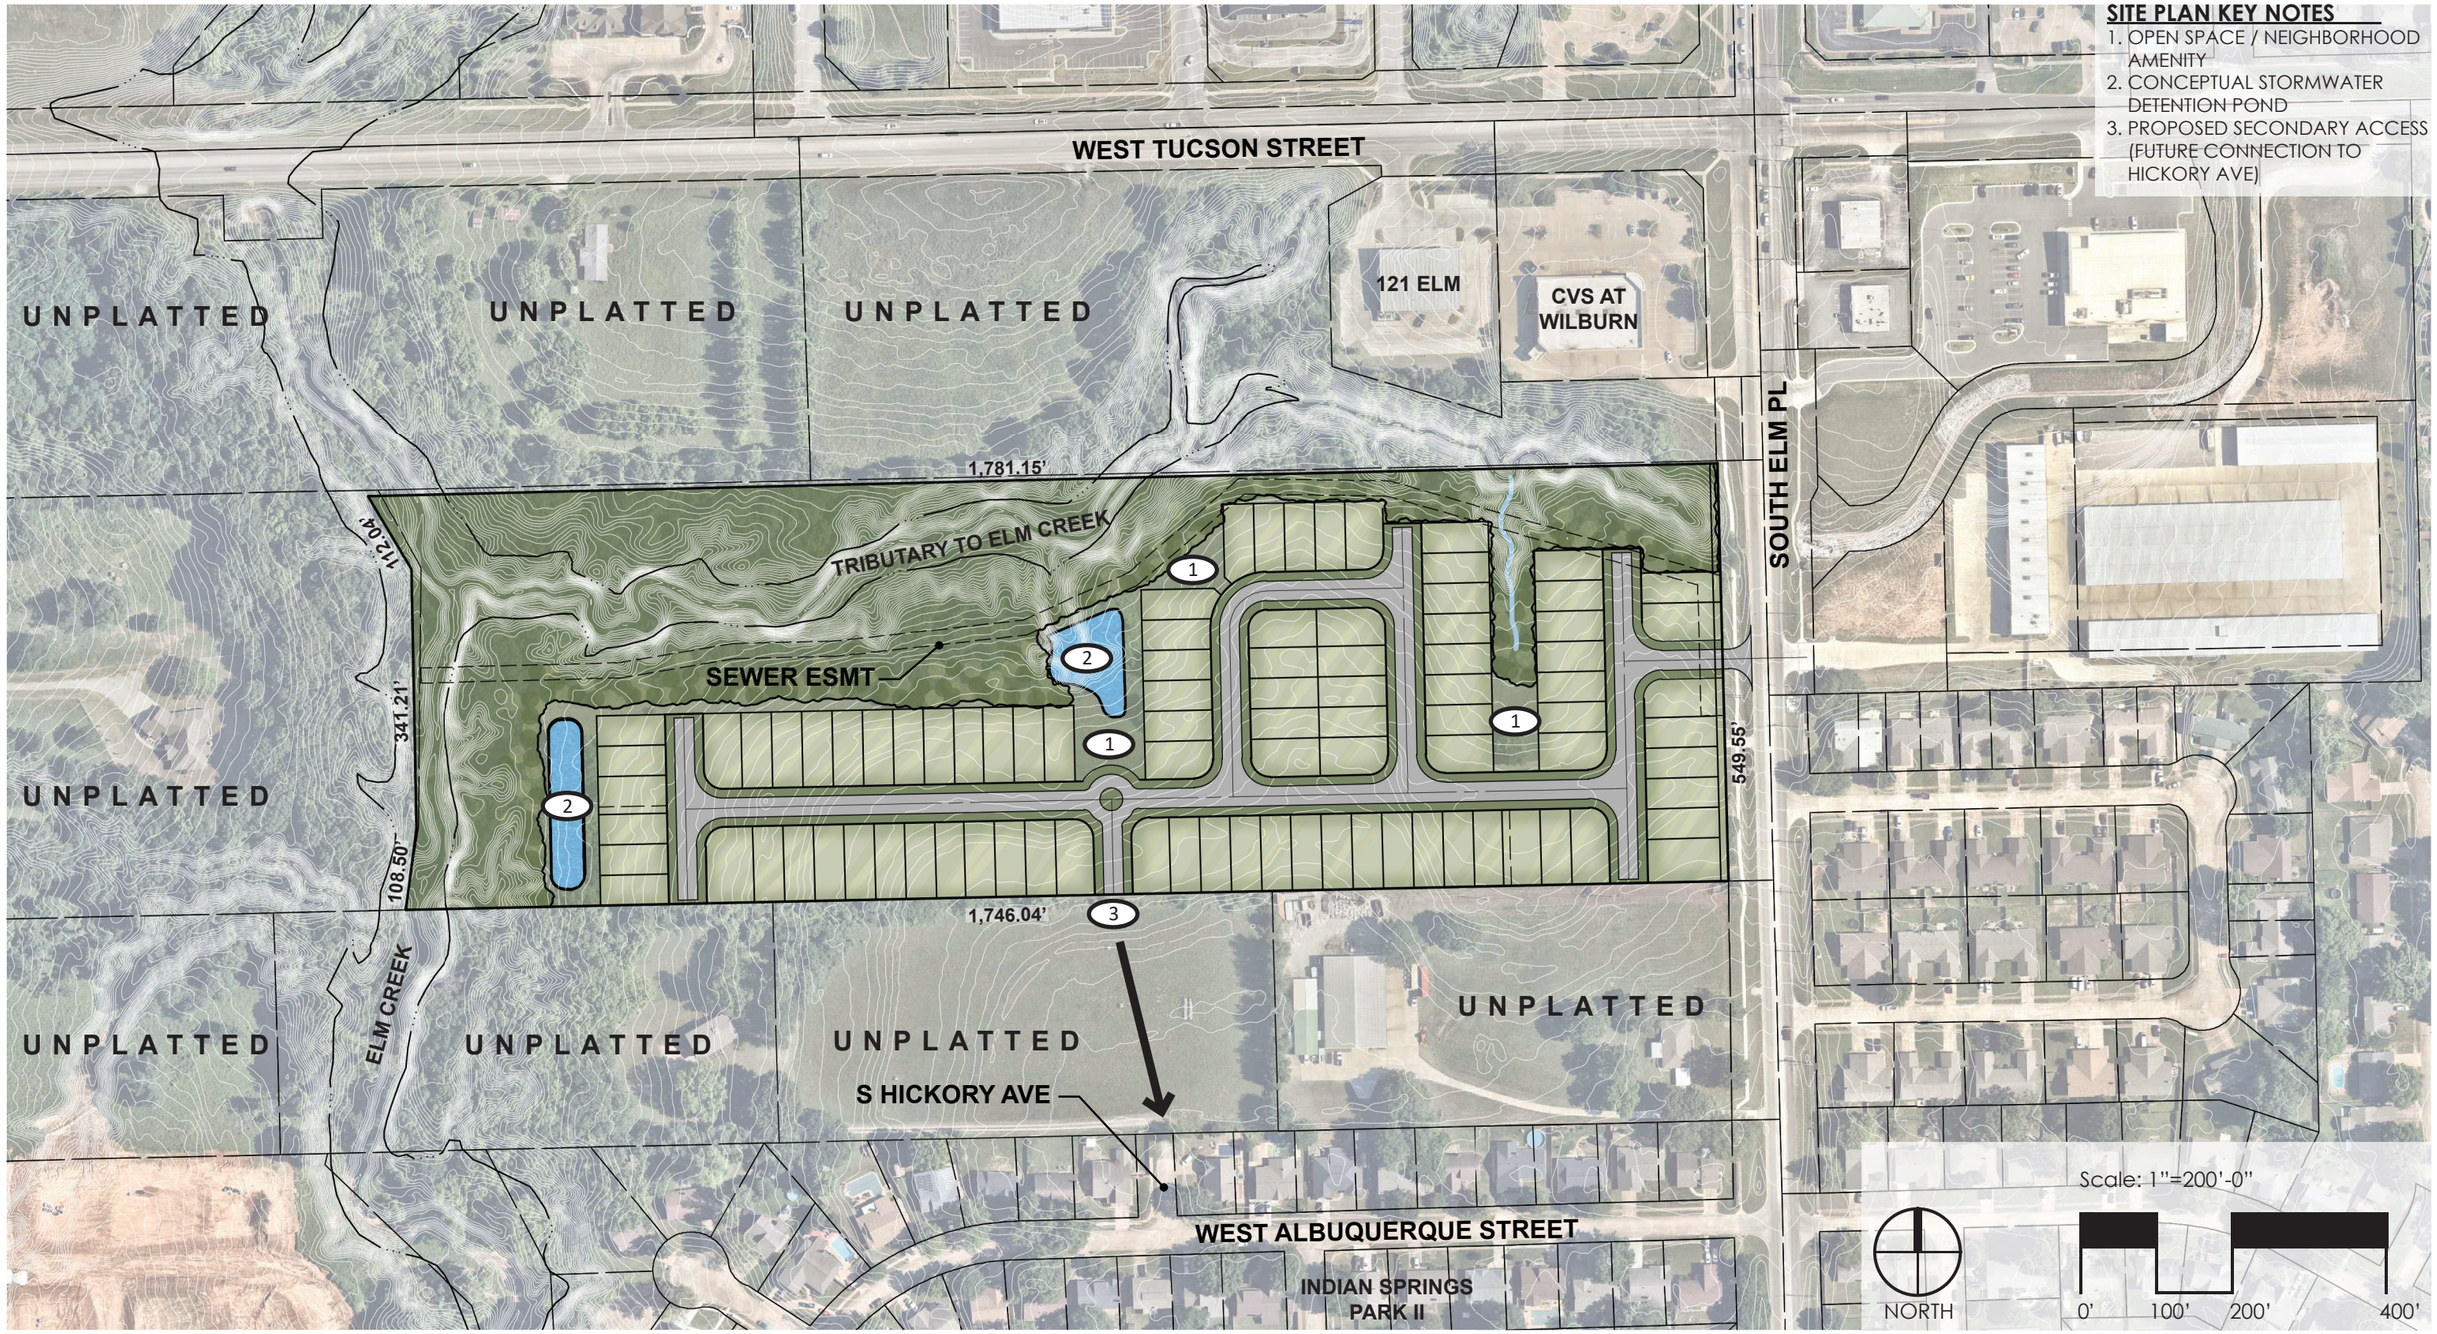

*Site plan is conceptual and subject to change during platting and engineering process

SNYDER - SITE PLAN

Project No. 24335
November 10, 2025

COPYRIGHT NOTICE
All documents and designs prepared by TANNER CONSULTING, LLC are instruments of TANNER CONSULTING, LLC'S service for use solely with respect to the Project and, unless otherwise stated, TANNER CONSULTING, LLC shall be deemed the author of these documents and shall retain all Common Law, statutory and other rights, including the copyright.

Tanner Consulting LLC
LANDSCAPE ARCHITECTURE | LAND PLANNING
CIVIL ENGINEERING | LAND SURVEYING | DRONE SERVICES
5323 SOUTH LEWIS AVENUE, TULSA OKLAHOMA 74105-6539