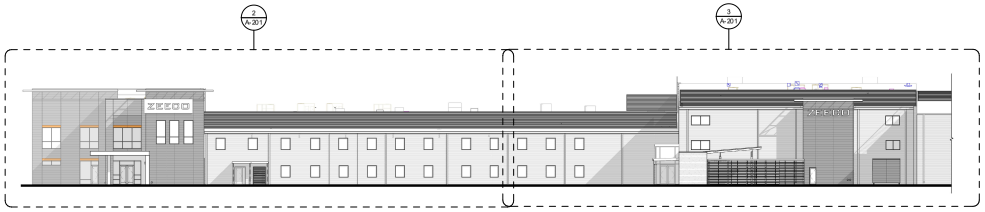

1 SOUTH ELEVATION - OVERALL
3/64" = 1'-0"

EXTERIOR FINISH LEGEND

MARK	DESCRIPTION	COLOR	MFGR/MODEL	NOTES
	ALUMINUM STOREFRONT	BLACK	KAWNEER 451T	1" INSULATED CLEAR GLAZING
CA1	PRE-MANFUCTURED CANOPY	BLACK	OPEN DECK CANTILEVER CANOPY, MAPES, OR SIMILAR	AUGN SUPPORTS W/ M TL PANELS
CA2	PRE-FINISHED WALKWAY CANOPY	BLACK	MAPES	
DR1	EXTERIOR HOLLOW METAL DOOR & FRAME	PT5		RE: INTERIOR FINISHES SCHEDULE
DS1	PRE-FINISHED METAL DOWNSPOUT	MATCH ADJACENT FINISH		
EC1	EXPOSED CONCRETE			
EJ1	EXPANSION JOINT	BLACK	VF-300 BY C-S GROUP	
MP1	INSULATED METAL PANEL	CUSTOM MATCH TO "FOX GRAY" BY NUCOR	2.9" INSULATED METAL PANEL (DESIGN WALL 2000) BY KINGSPAN (R-14.5)	8' WIDE X 11HIGH
MP2	INSULATED METAL PANEL	ZINC GRAY	2.5" INSULATED METAL PANEL (DESIGN WALL 2000) BY KINGSPAN (R-14.5)	8' WIDE X 11HIGH
MP3	INSULATED METAL PANEL	CUSTOM MATCH TO PT5	2.5" INSULATED METAL PANEL (DESIGN WALL 2000) BY KINGSPAN (R-14.5)	8' WIDE X 11HIGH
MP4	METAL PANEL	TEXTURED BLACK ONYX	LUX METAL PANELS	4" V-GROOVE FLAT PANEL
MP5	RIBBED METAL PANEL	CUSTOM MATCH TO "FOX GRAY" BY NUCOR	CF7.2 INSUL-RIB WALL PANEL BY METAL-SPAN BY NUCOR, 22 GA	INSTALL HORIZONTAL
MP6	METAL PANEL	GLACIER WHITE	LUX METAL PANELS	LUXLAP
PC1	PARAPET COPING CAP	MATCH MP2	PERMA-TITE CONTINUOUS CLEAT COPING	
PS1	PAINTED STEEL	PT2	RE: INTERIOR FINISH MATERIAL LEGEND	BLACK
PS2	PAINTED STEEL	PT6	RE: INTERIOR FINISH MATERIAL LEGEND	ORANGE
PS3	PAINTED STEEL	PT5	RE: INTERIOR FINISH MATERIAL LEGEND	GRAY
RL1	ROOF ACCESS LADDER	ALUMINUM MILL FINISH	O'KEEFFE'S INC, MODEL 603	
RL2	ROOF ACCESS LADDER	ALUMINUM MILL FINISH	O'KEEFFE'S INC, MODEL 602	W/ SAFETY HARNESS SYSTEM
RS1	RTU SCREENING	BLACK	VEUNS BY ARCHITECTURAL LOUVERS	MOUNTED W/ FINS FACING UP
SG1	EXTERIOR BUILDING SIGNAGE	WHITE FACE	12" HIGH, INTERNALLY-ILLUMINATED SIGNAGE	OWNER-PROVIDED
SG2	EXTERIOR BUILDING SIGNAGE	WHITE FACE	30" HIGH, INTERNALLY-ILLUMINATED SIGNAGE	OWNER-PROVIDED
SG3	EXTERIOR BUILDING SIGNAGE	WHITE FACE	30" HIGH, INTERNALLY-ILLUMINATED SIGNAGE	OWNER-PROVIDED
SG4	EXTERIOR BUILDING SIGNAGE		"ZEECO" ILLUMINATED ZLOGO & BLOCK LETTERS CORNER SIGN	OWNER-PROVIDED

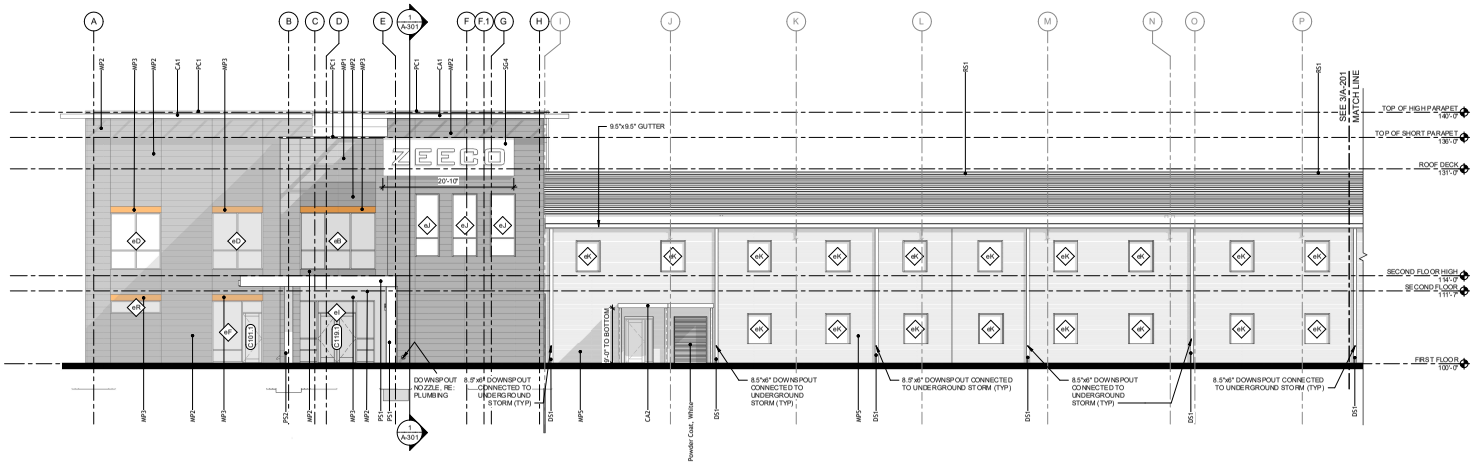

2 SOUTH ELEVATION - LEFT
1/8" = 1'-0"

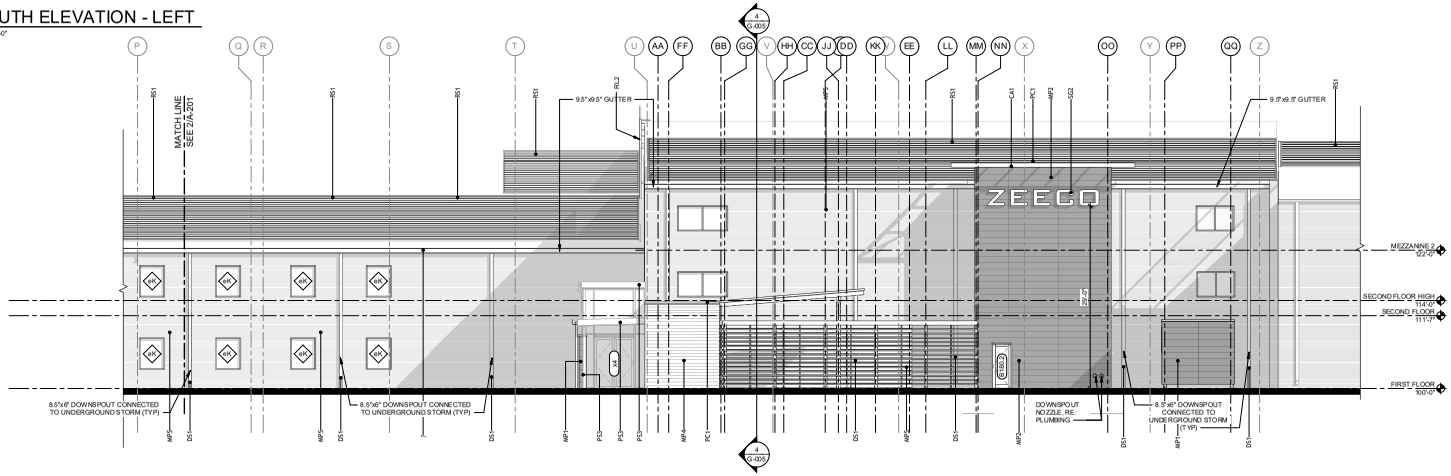

3 SOUTH ELEVATION - RIGHT
1/8" = 1'-0"

CYNTERGY
810 S CINCINNATI AVE, STE 200
TULSA, OK 74119
918.877.8000

DAVID F. PHELPS
3504
4/17/2026
DAVID F. PHELPS, AIA
ARCHITECT OF RECORD

GLOBAL TECHNOLOGY CENTER RENOVATION & EXPANSION

ZEECO
2255 E 91ST ST
BROKEN ARROW, OK 74014

THIS DRAWING WAS PREPARED SOLELY AND EXCLUSIVELY FOR EXECUTION OF THE PROJECT IDENTIFIED WITHIN THESE DOCUMENTS CONTEMPORANEOUSLY IN ITS ISSUE DATE. THIS DRAWING MAY NOT BE USED ON OTHER PROJECTS, OR FOR ANY OTHER PURPOSE, WITHOUT THE WRITTEN CONSENT OF WORK WITHOUT WRITTEN CONSENT OF THE OWNER, ARCHITECT AND THE ARCHITECTS CONSULTANTS. THE ARCHITECT AND THE ARCHITECTS CONSULTANTS ARE AUTHORS AND OWNERS OF THEIRRESPECTIVE DRAWINGS AND SPECIFICATIONS AND RETAIN ALL COMMON LAW, STATUTORY, AND OTHER RIGHTS, INCLUDING COPYRIGHTS.

ISSUES / REVISIONS

04/17/2026	DFP/DFB

ISSUE DATE: 04/17/2026
CHECKED BY: DFP
DRAWN BY: JRA

SHEET NAME
EXTERIOR ELEVATIONS - SOUTH

SHEET NUMBER
A-201

Project Number: P104868.0100
Plotted: 4/16/2026 10:42:47 AM
C:\Users\jrajra\Documents\Revit\Zeeco_Global_Technology_Center Arch + Struct R24_jdbg.rvt

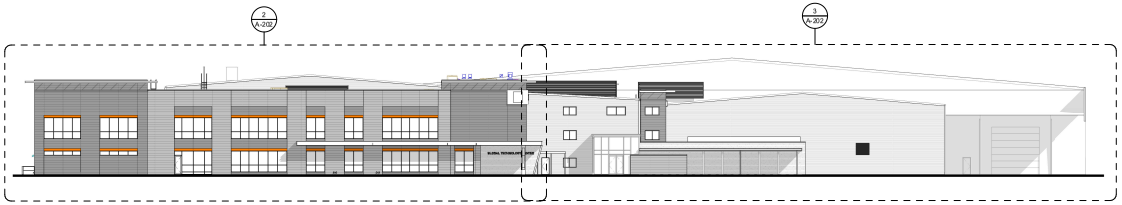

EXTERIOR FINISH LEGEND

MARK	DESCRIPTION	COLOR	MFGR/MODEL	NOTES
	ALUMINUM STOREFRONT	BLACK	KAWNEER 451T	1" INSULATED CLEAR GLAZING
CA1	PRE-MANUFACTURED CANOPY	BLACK	OPEN DECK CANTILEVER CANOPY, MAPES, OR SIMILAR	AUGN SUPPORTS W/ MTL PANELS
CA2	PRE-FINISHED WALKWAY CANOPY	BLACK	MAPES	
DR1	EXTERIOR HOLLOW METAL DOOR & FRAME	PT5		RE: INTERIOR FINISHES SCHEDULE
DS1	PRE-FINISHED METAL DOWNSPOUT	MATCH ADJACENT FINISH		
EC1	EXPOSED CONCRETE			
EJ1	EXPANSION JOINT	BLACK	VF-300 BY C-S GROUP	
MP1	INSULATED METAL PANEL	CUSTOM MATCH TO "FOX GRAY" BY NUCOR	2.9" INSULATED METAL PANEL (DESIGN WALL 2000) BY KINGSPAN (R-14.5)	8" WIDE X 1"HIGH
MP2	INSULATED METAL PANEL	ZINC GRAY	2.5" INSULATED METAL PANEL (DESIGN WALL 2000) BY KINGSPAN (R-14.5)	8" WIDE X 1"HIGH
MP3	INSULATED METAL PANEL	CUSTOM MATCH TO PT5	2.5" INSULATED METAL PANEL (DESIGN WALL 2000) BY KINGSPAN (R-14.5)	8" WIDE X 1"HIGH
MP4	METAL PANEL	TEXTURED BLACK ONYX	LUX METAL PANELS	4" V-GROOVE FLAT PANEL
MP5	RIBBED METAL PANEL	CUSTOM MATCH TO "FOX GRAY" BY NUCOR	CF7.2 INSUL-RIB WALL PANEL BY METAL-SPAN BY NUCOR, 22 GA	INSTALL HORIZONTAL
MP6	METAL PANEL	GLACIER WHITE	LUX METAL PANELS	LUXLAP
PC1	PARAPET COPING CAP	MATCH MP2	PERMA-TITE CONTINUOUS CLEAT COPING	
PS1	PAINTED STEEL	PT2	RE: INTERIOR FINISH MATERIAL LEGEND	BLACK
PS2	PAINTED STEEL	PT6	RE: INTERIOR FINISH MATERIAL LEGEND	ORANGE
PS3	PAINTED STEEL	PT5	RE: INTERIOR FINISH MATERIAL LEGEND	GRAY
RL1	ROOF ACCESS LADDER	ALUMINUM MILL FINISH	OKEEFFE'S INC, MODEL 603	
RL2	ROOF ACCESS LADDER	ALUMINUM MILL FINISH	OKEEFFE'S INC, MODEL 602	W/ SAFETY HARNESS SYSTEM
RS1	RTU SCREENING	BLACK	VENJNS BY ARCHITECTURAL LOUVERS	MOUNTED W/ FINS FACING UP
SG1	EXTERIOR BUILDING SIGNAGE	WHITE FACE	12" HIGH, INTERNALLY-ILLUMINATED SIGNAGE	OWNER-PROVIDED
SG2	EXTERIOR BUILDING SIGNAGE	WHITE FACE	30" HIGH, INTERNALLY-ILLUMINATED SIGNAGE	OWNER-PROVIDED
SG3	EXTERIOR BUILDING SIGNAGE	WHITE FACE	30" HIGH, INTERNALLY-ILLUMINATED SIGNAGE	OWNER-PROVIDED
SG4	EXTERIOR BUILDING SIGNAGE		"ZEECO" ILLUMINATED Z-LOGO & BLOCK LETTERS CORNER SIGN	OWNER-PROVIDED

1 WEST ELEVATION - OVERALL
3/64" = 1'-0"

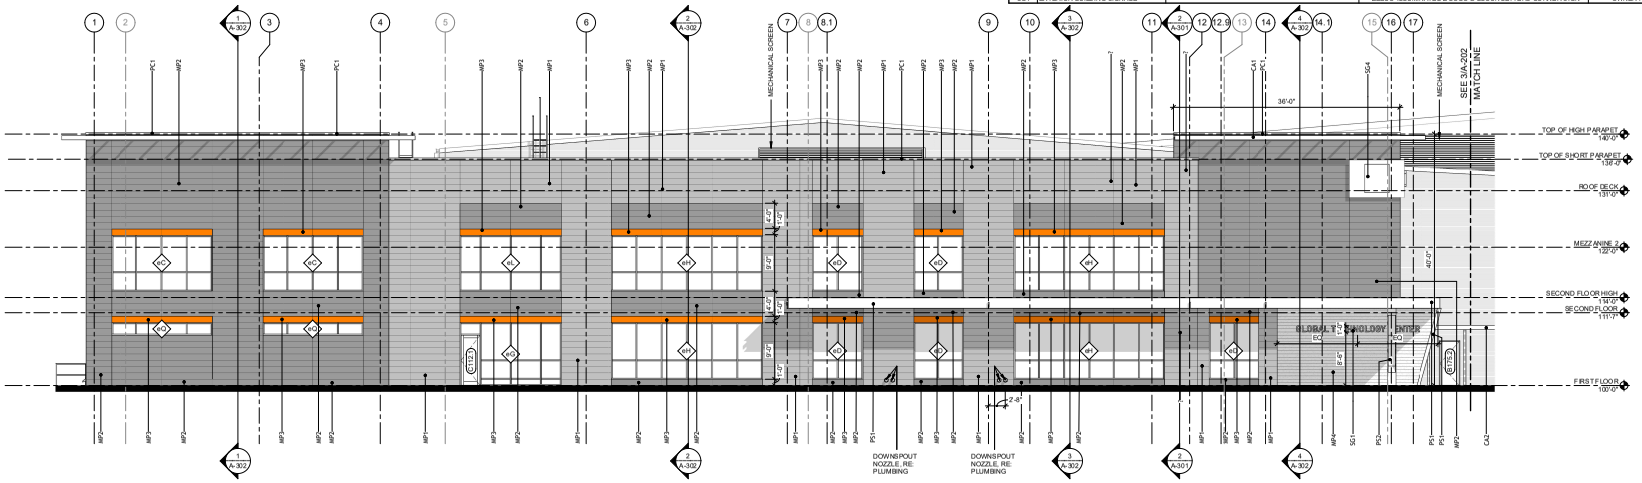

2 WEST ELEVATION - LEFT
1/8" = 1'-0"

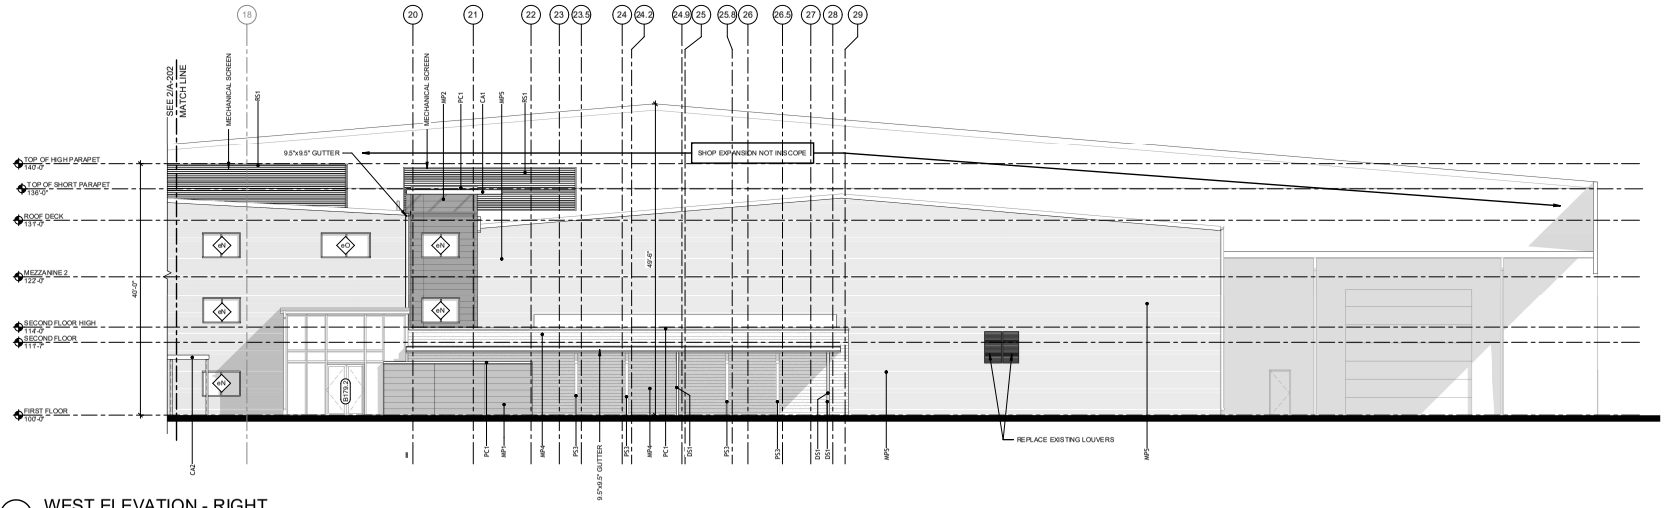

3 WEST ELEVATION - RIGHT
1/8" = 1'-0"

CYNTERGY
810 S CINCINNATI AVE, STE 200
TULSA, OK 74119
918.877.8000

DAVID F. PHELPS
3504
4/17/2026
DAVID F. PHELPS, AIA
ARCHITECT OF RECORD

GLOBAL TECHNOLOGY CENTER RENOVATION & EXPANSION

ZEECO
2215 E 91ST ST
BROKEN ARROW, OK 74014

THIS DRAWING WAS PREPARED SOLELY AND EXCLUSIVELY FOR EXECUTION OF THE PROJECT IDENTIFIED WITHIN THESE DOCUMENTS. CONSEQUENTIALLY IN THE ITS ISSUE DATE. THIS DRAWING MAY NOT BE USED ON OTHER PROJECTS, OR FOR ANY OTHER PURPOSE, WITHOUT THE WRITTEN COPY OF WORK WITHOUT WRITTEN CONSENT OF THE OWNER, ARCHITECT AND THE ARCHITECTS CONSULTANTS. THE OWNER AND THE ARCHITECT AND THE ARCHITECTS CONSULTANTS ARE AUTHORS AND OWNERS OF THEIR RESPECTIVE DRAWINGS AND SPECIFICATIONS AND RETAIN ALL COMMON LAW, STATUTORY, AND OTHER RIGHTS, INCLUDING COPYRIGHTS.

ISSUES / REVISIONS

04/17/2026	01 PCIT DTB

ISSUE DATE: 04/17/2026
CHECKED BY: DFP
DRAWN BY: JRA

SHEET NAME
EXTERIOR ELEVATIONS - WEST

SHEET NUMBER
A-202

Project Number: P104868.0100
Plotted: 4/16/2026 10:43:56 AM
C:\Users\jrajra\Documents\Revit\Zeeco_Global_Technology_Center Arch + Struct R24_jdfp.rvt

EXTERIOR FINISH LEGEND

MARK	DESCRIPTION	COLOR	MFGR/MODEL	NOTES
	ALUMINUM STOREFRONT	BLACK	KAWNEER 451T	1" INSULATED CLEAR GLAZING
CA1	PRE-MANFUCTURED CANOPY	BLACK	OPEN DECK CANTILEVER CANOPY, MAPES, OR SIMILAR	AUGN SUPPORTS W/ M TL PANELS
CA2	PRE-FINISHED WALKWAY CANOPY	BLACK	MAPES	
DR1	EXTERIOR HOLLOW METAL DOOR & FRAME	PT5		RE: INTERIOR FINISHES SCHEDULE
DS1	PRE-FINISHED METAL DOWNSPOUT	MATCH ADJACENT FINISH		
EC1	EXPOSED CONCRETE			
EJ1	EXPANSION JOINT	BLACK	VF-300 BY C-S GROUP	
MP1	INSULATED METAL PANEL	CUSTOM MATCH TO "FOX GRAY" BY NUCOR	2.9" INSULATED METAL PANEL (DESIGN WALL 2000) BY KINGSPAN (R-14.5)	8' WIDE X 11HIGH
MP2	INSULATED METAL PANEL	ZINC GRAY	2.5" INSULATED METAL PANEL (DESIGN WALL 2000) BY KINGSPAN (R-14.5)	8' WIDE X 11HIGH
MP3	INSULATED METAL PANEL	CUSTOM MATCH TO PT5	2.5" INSULATED METAL PANEL (DESIGN WALL 2000) BY KINGSPAN (R-14.5)	8' WIDE X 11HIGH
MP4	METAL PANEL	TEXTURED BLACK ONYX	LUX METAL PANELS	4" V-GROOVE FLAT PANEL
MP5	RIBBED METAL PANEL	CUSTOM MATCH TO "FOX GRAY" BY NUCOR	CF7.2 INSUL-RIB WALL PANEL BY METAL-SPAN BY NUCOR, 22 GA	INSTALL HORIZONTAL
MP6	METAL PANEL	GLACIER WHITE	LUX METAL PANELS	LUXLAP
PC1	PARAPET COPING CAP	MATCH MP2	PERMA-TITE CONTINUOUS CLEAT COPING	
PS1	PAINTED STEEL	PT2	RE: INTERIOR FINISH MATERIAL LEGEND	BLACK
PS2	PAINTED STEEL	PT6	RE: INTERIOR FINISH MATERIAL LEGEND	ORANGE
PS3	PAINTED STEEL	PT5	RE: INTERIOR FINISH MATERIAL LEGEND	GRAY
RL1	ROOF ACCESS LADDER	ALUMINUM MILL FINISH	OKEEFFE'S INC, MODEL 603	
RL2	ROOF ACCESS LADDER	ALUMINUM MILL FINISH	OKEEFFE'S INC, MODEL 602	W/ SAFETY HARNESS SYSTEM
RS1	RTU SCREENING	BLACK	VEJNS BY ARCHITECTURAL LOUVERS	MOUNTED WITH FINS FACING UP
SG1	EXTERIOR BUILDING SIGNAGE	WHITE FACE	12" HIGH, INTERNALLY-ILLUMINATED SIGNAGE	OWNER-PROVIDED
SG2	EXTERIOR BUILDING SIGNAGE	WHITE FACE	30" HIGH, INTERNALLY-ILLUMINATED SIGNAGE	OWNER-PROVIDED
SG3	EXTERIOR BUILDING SIGNAGE	WHITE FACE	30" HIGH, INTERNALLY-ILLUMINATED SIGNAGE	OWNER-PROVIDED
SG4	EXTERIOR BUILDING SIGNAGE		"ZEECO" ILLUMINATED Z-LOGO & BLOCK LETTERS CORNER SIGN	OWNER-PROVIDED

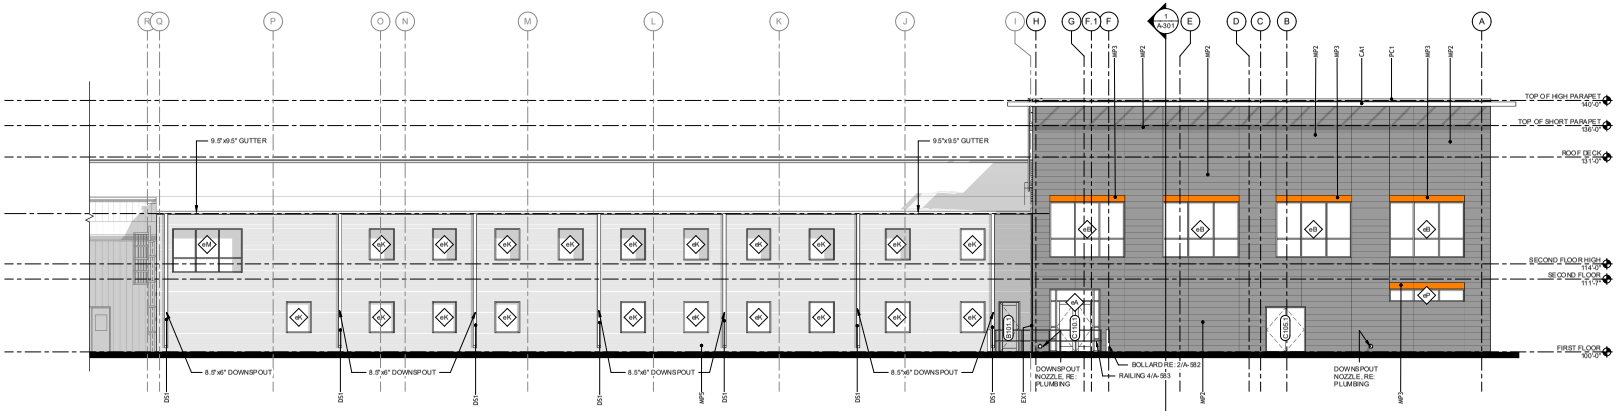

1 NORTH ELEVATION BUILDING B AND C
1/8" = 1'-0"

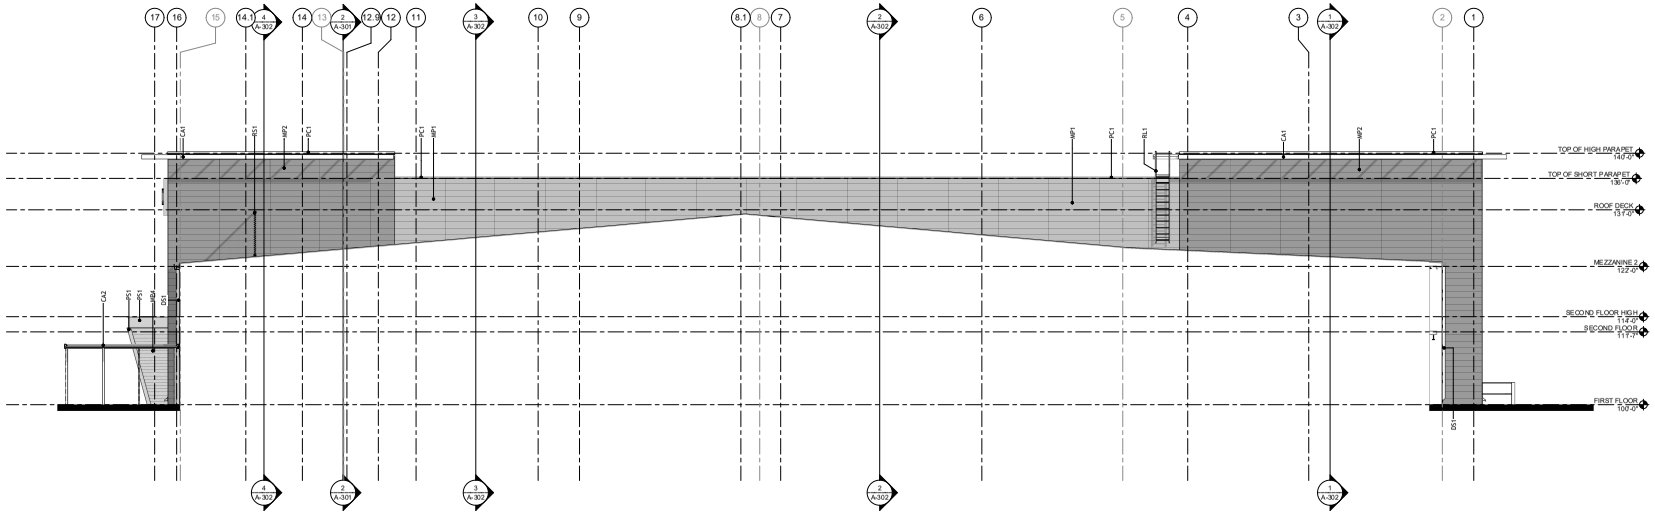

2 EAST ELEVATION NEW OFFICE - BUILDING C
1/8" = 1'-0"

CYNTERGY
810 S CINCINNATI AVE, STE 200
TULSA, OK 74119
918.877.8000

DAVID F. PHELPS 3504
4/17/2026
DAVID F. PHELPS, AIA
ARCHITECT OF RECORD

GLOBAL TECHNOLOGY CENTER RENOVATION & EXPANSION

ZEECO
2215 E 91ST ST
BROKEN ARROW, OK 74014

THIS DRAWING WAS PREPARED SOLELY AND EXCLUSIVELY FOR EXECUTION OF THE PROJECT IDENTIFIED WITHIN THESE DOCUMENTS CONTEMPORANEOUSLY IN ITS ISSUE DATE. THIS DRAWING MAY NOT BE USED ON OTHER PROJECTS, OR FOR ANY OTHER PURPOSE, WITHOUT THE WRITTEN CONSENT OF WORK WITHOUT WRITTEN CONSENT OF THE OWNER, ARCHITECT AND THE ARCHITECTS CONSULTANTS. THE OWNER AND ARCHITECT AND THE ARCHITECTS CONSULTANTS AUTHOR AND OWNERS OF THEIR RESPECTIVE DRAWINGS AND SPECIFICATIONS AND RETAIN ALL COMMON LAW, STATUTORY, AND OTHER RIGHTS, INCLUDING COPYRIGHTS.

ISSUES / REVISIONS

	04/17/2026	07PD/TB

ISSUE DATE: 04/17/2026
CHECKED BY: DFP
DRAWN BY: JRA

SHEET NAME
EXTERIOR ELEVATIONS - NORTH & EAST

SHEET NUMBER
A-203

Project Number: P104868.0100
Plotted: 4/16/2026 10:44:57 AM
C:\Users\jrajra\Documents\Revit\Zeeco_Global_Technology_Center Arch + Struct R24_jdfp.rvt