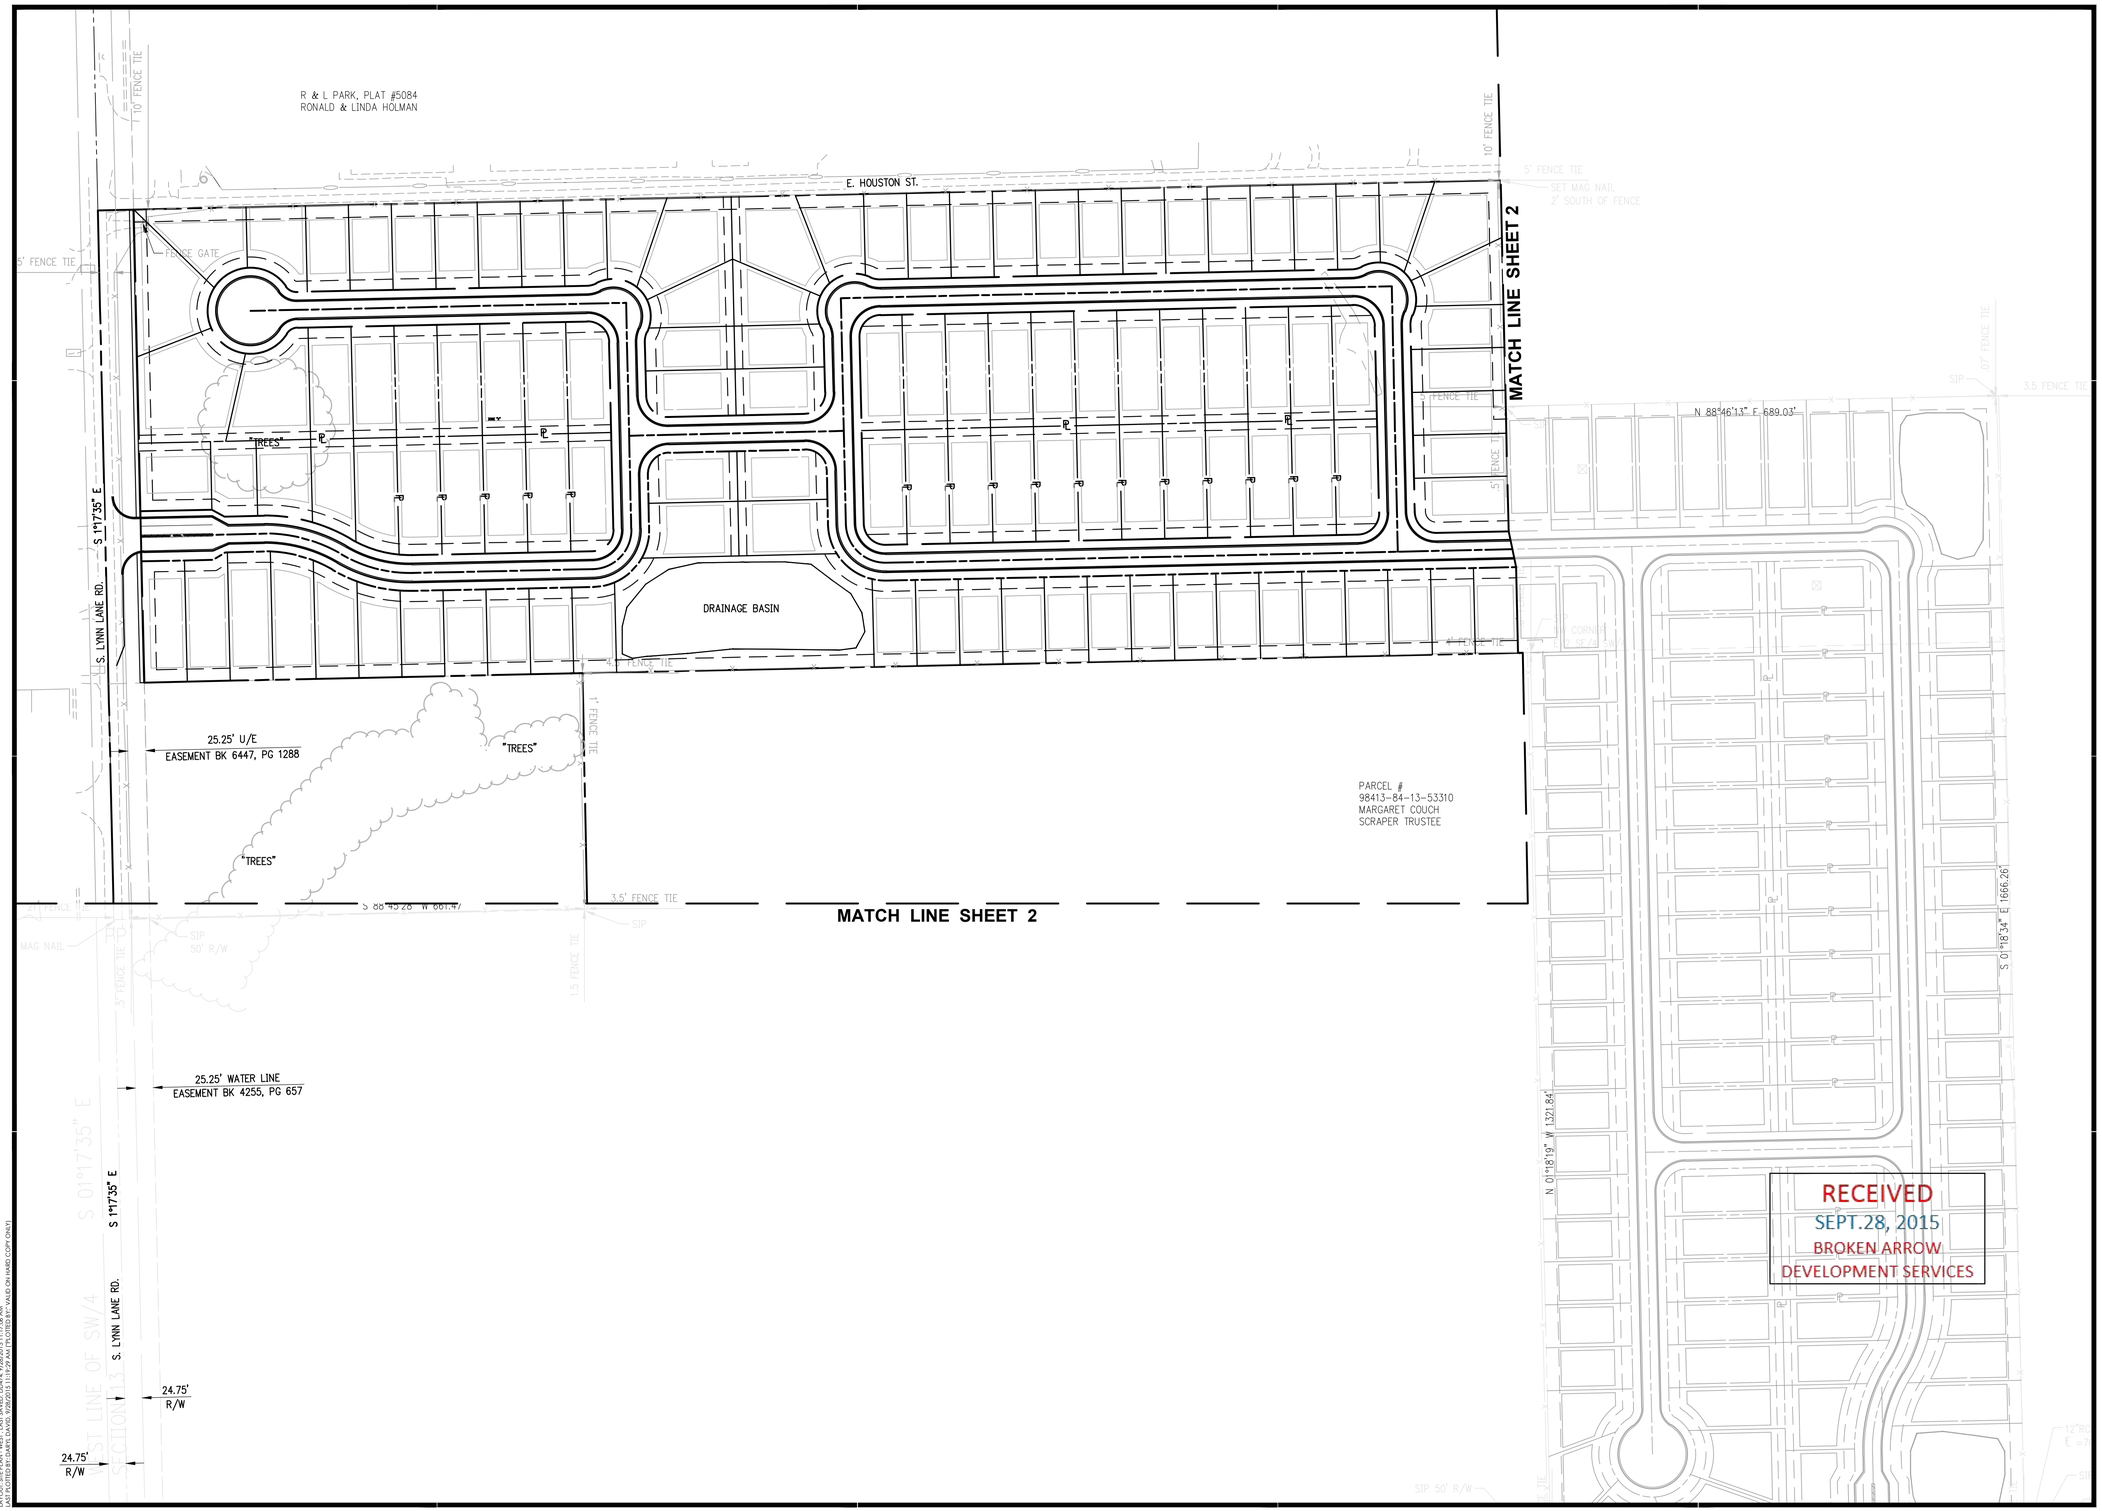

220 E. 81h Street
Tulsa, Oklahoma 74119
Crafton Tull
architecture | engineering | surveying
918.584.0347 t 918.584.3783 f
www.craftontull.com

CERTIFICATE OF AUTHORIZATION:
CA 973 (PE/LS) EXPIRES 6/30/2016

BEFORE YOU DIG CALL OKIE
811
1-800-522-OKIE

GRAPHIC SCALE IN FEET
100' 0 100'

91st & LYNN LANE SUBDIVISION

91st & LYNN LANE
BROKEN ARROW, OKLAHOMA

Key Plan

No.	Description	Date

This document, and the ideas and designs incorporated herein, as an instrument of professional service, is the property of Crafton, Tull & Associates, Inc., and is not to be used, in whole or in part, for any other project, without the written authorization of Crafton, Tull & Associates, Inc.

PROJECT NO: 15106900
ISSUE DATE: mm/dd/2015
CONTACT: K. SEWELL
CHECKED BY:

PRELIMINARY PLANS

THIS DOCUMENT IS PRELIMINARY IN NATURE AND IS NOT A FINAL, SIGNED AND SEALED DOCUMENT

NOT FOR CONSTRUCTION · NOT FOR BIDDING · NOT FOR RECORD

© 2015 Crafton, Tull & Associates, Inc.

SITE PLAN - WEST

1

DRAWING: C:\15106900_KCOLEMAN\CTU\WD\SITE PLAN.DWG
LAYOUT: SITE PLAN - WEST, VIEWPORT: VIEWPORT 1, MODEL: MODEL
LAST PLOTTED BY: DAVIS, DAVID, 9/28/2015 11:19:29 AM (PLOTTED BY: WALED ON HARD COPY ONLY)

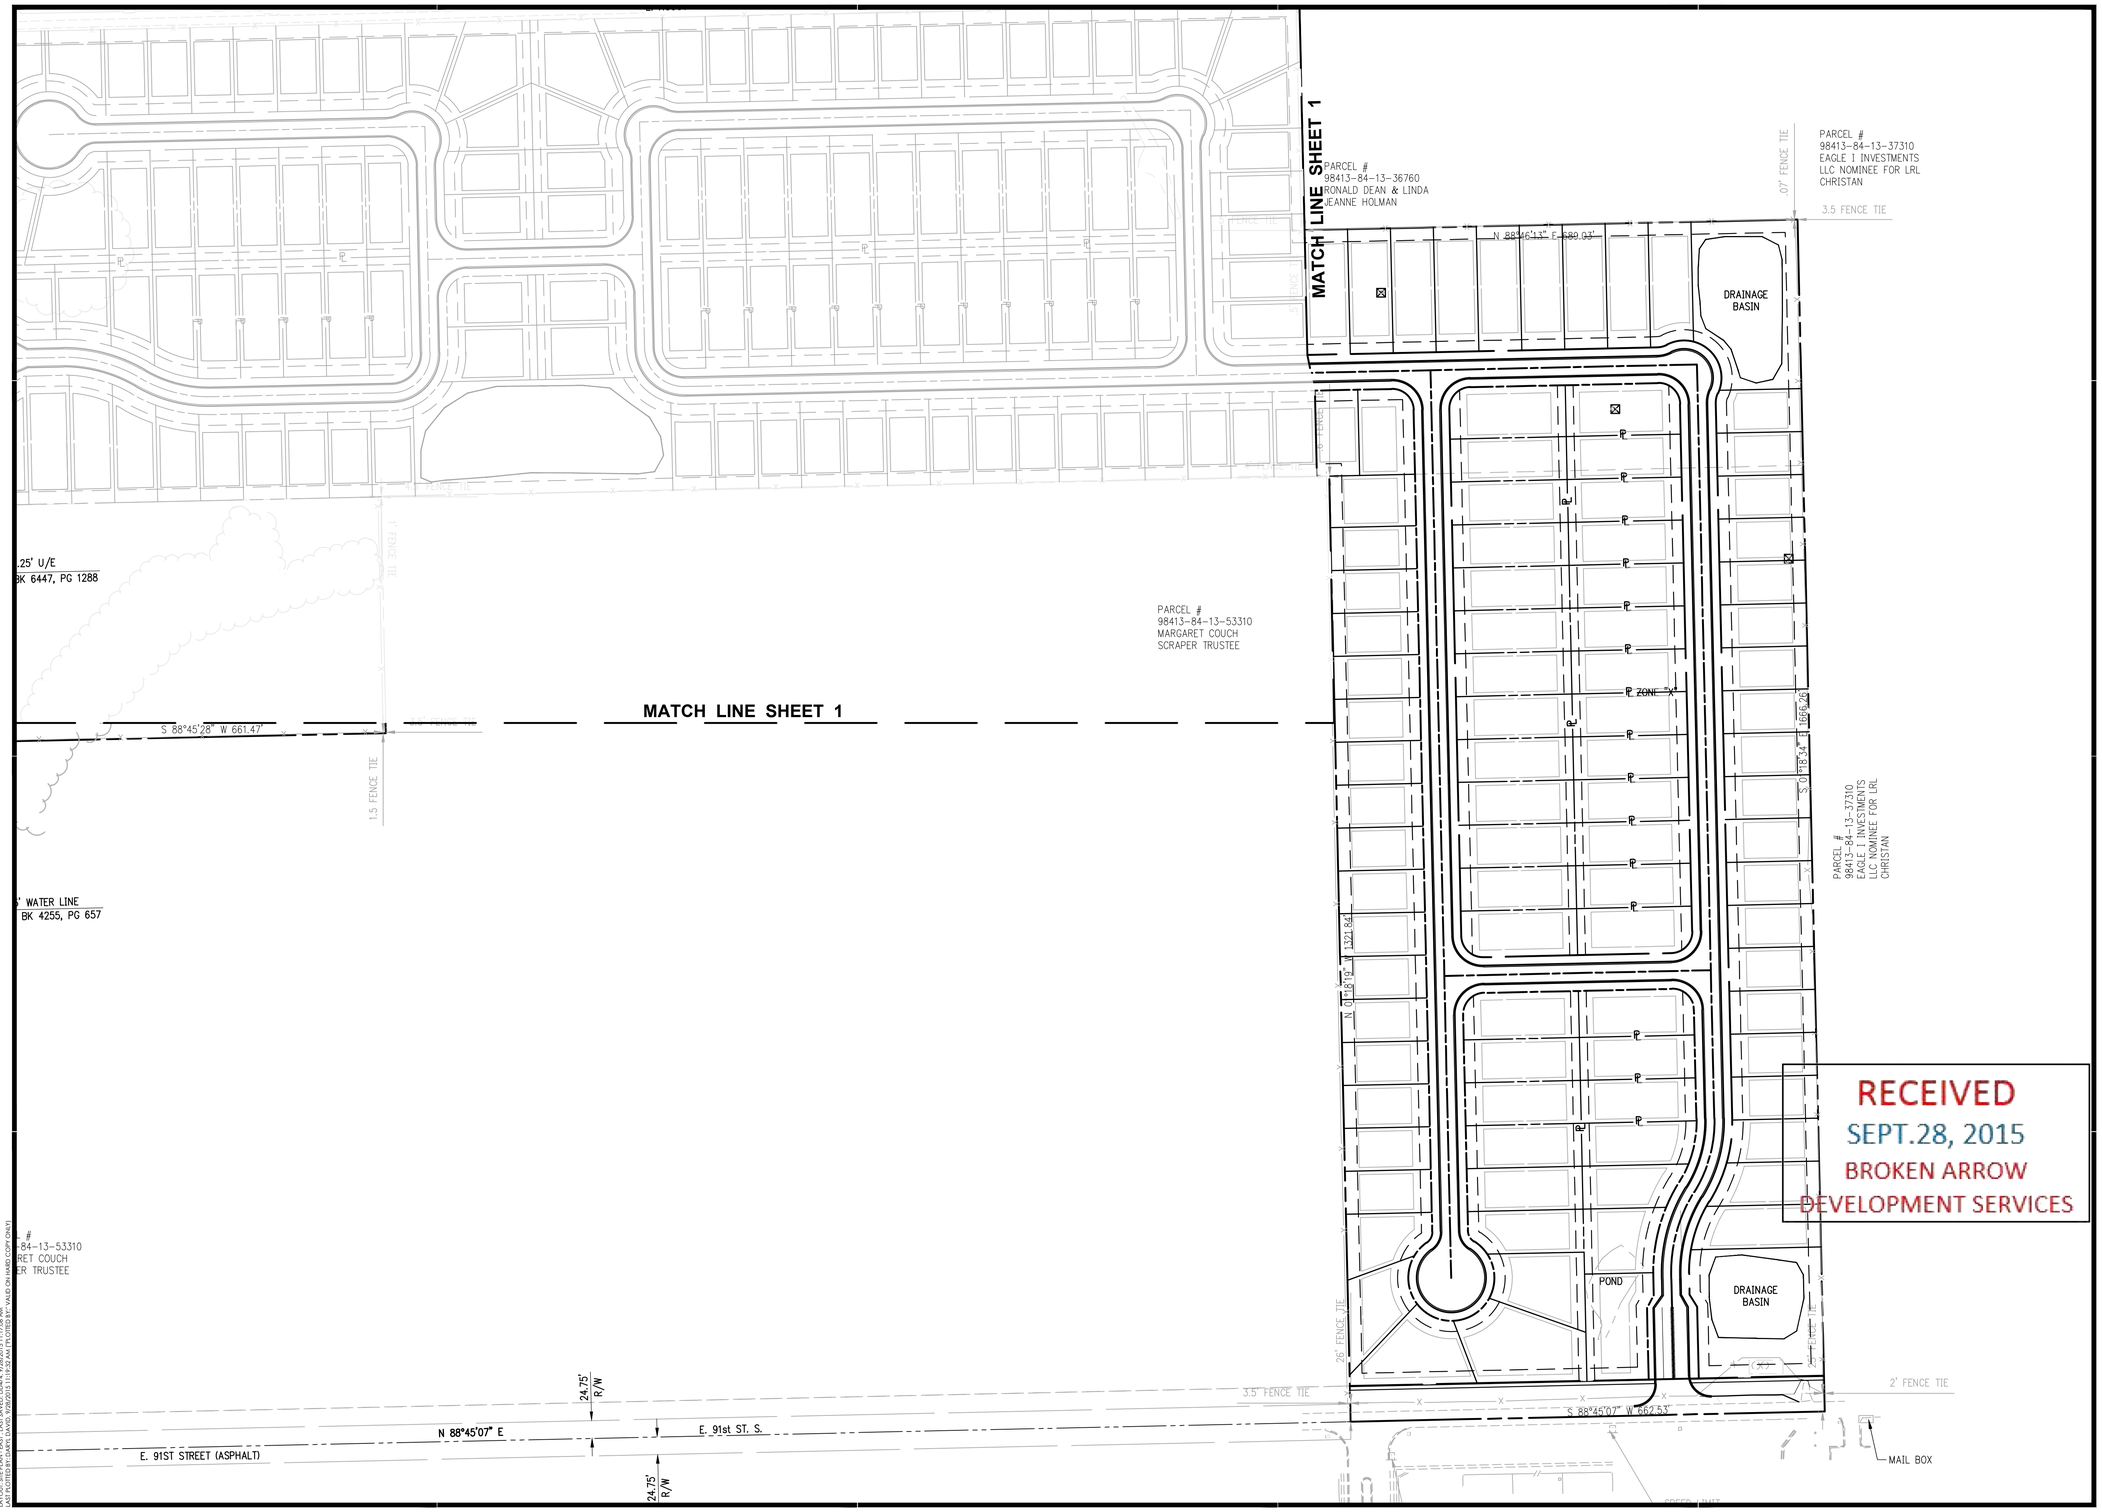

RECEIVED
SEPT.28, 2015
BROKEN ARROW
DEVELOPMENT SERVICES

220 E. 81h Street
Tulsa, Oklahoma 74119
Crafton Tull
architecture | engineering | surveying
918.584.0347 t 918.584.3783 f
www.craftontull.com

CERTIFICATE OF AUTHORIZATION:
CA 973 (PE/LS) EXPIRES 6/30/2016

BEFORE YOU DIG
CALL OKIE
811
1-800-522-OKIE

GRAPHIC SCALE IN FEET
100' 0 100'

91st & LYNN LANE SUBDIVISION

91st & LYNN LANE
BROKEN ARROW, OKLAHOMA

Key Plan

No.	Description	Date

This document, and the ideas and designs incorporated herein, as an instrument of professional service, is the property of Crafton, Tull & Associates, Inc., and is not to be used, in whole or in part, for any other project, without the written authorization of Crafton, Tull & Associates, Inc.

PROJECT NO: 15106900
ISSUE DATE: mm/dd/2015
CONTACT: K. SEWELL
CHECKED BY:

PRELIMINARY PLANS

THIS DOCUMENT IS PRELIMINARY IN NATURE AND IS NOT A FINAL, SIGNED AND SEALED DOCUMENT

NOT FOR CONSTRUCTION

© 2015 Crafton, Tull & Associates, Inc.

SITE PLAN - EAST

2