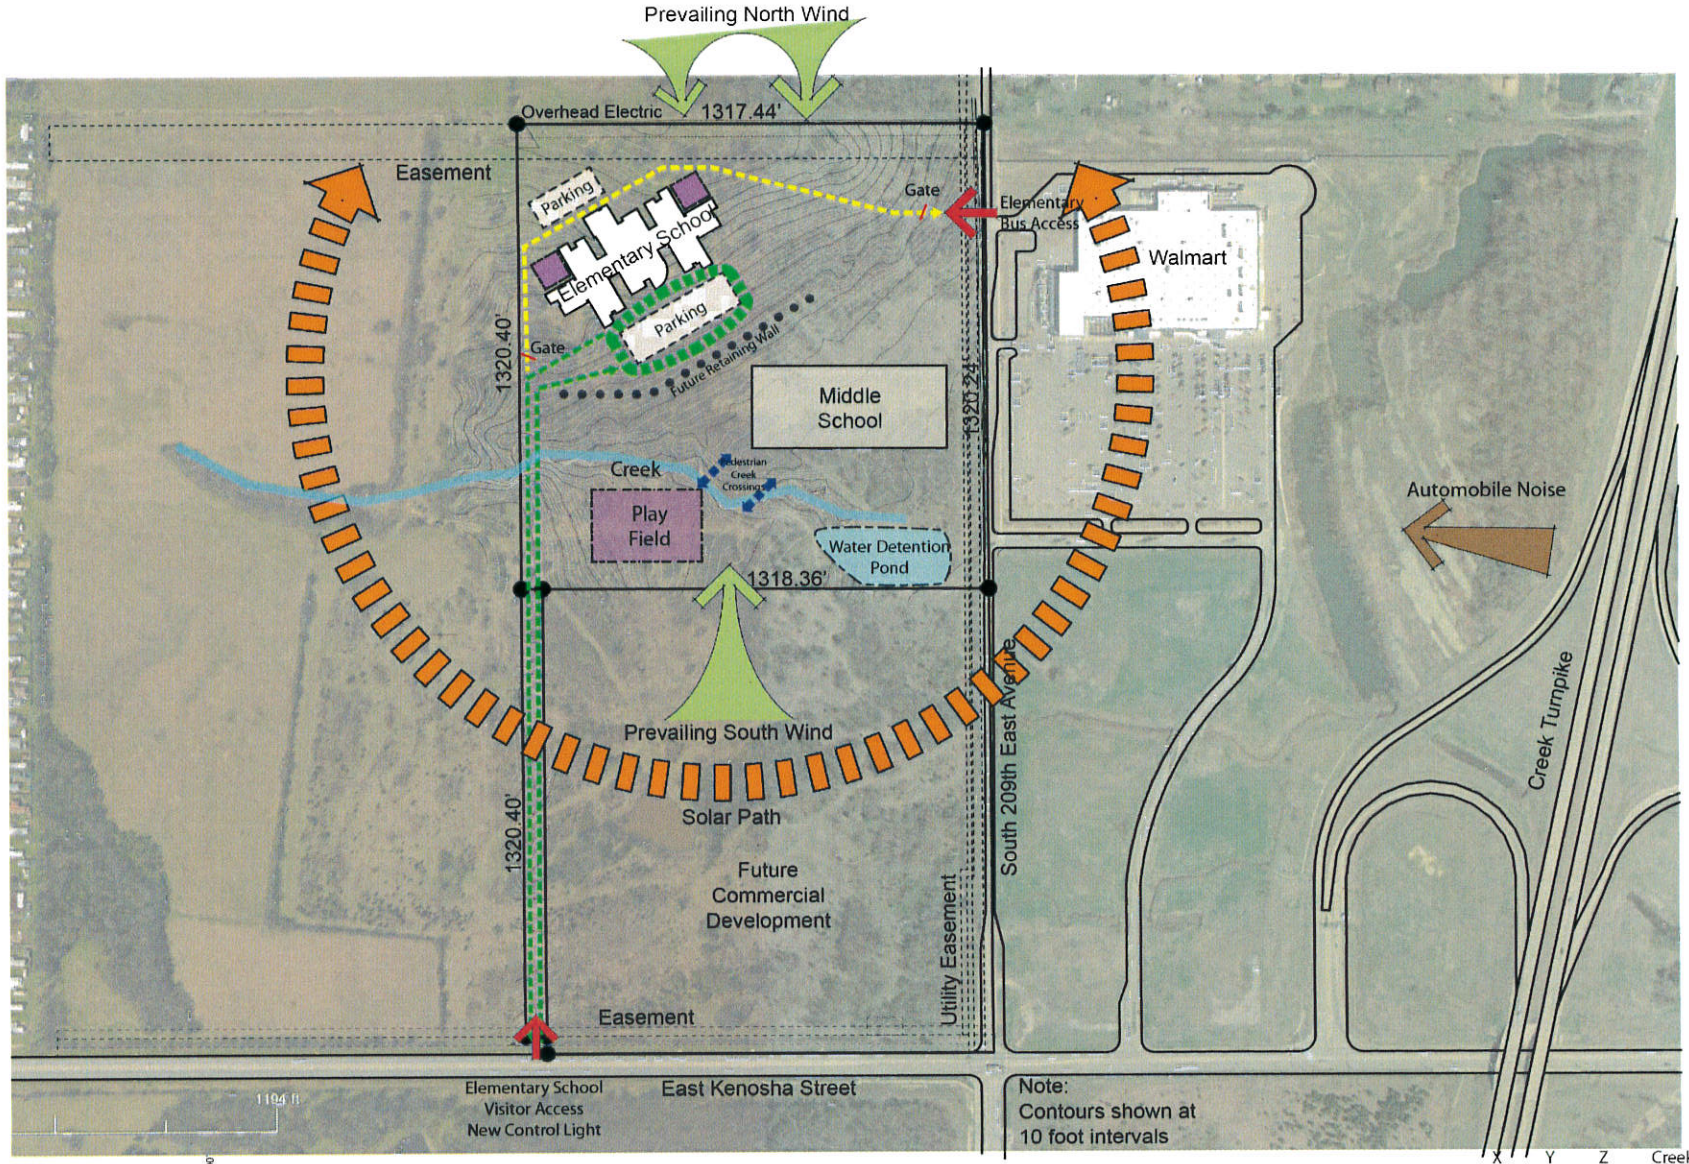

Z SITE ANALYSIS

	X	Y	Z	Creekwood
Stacking:	64	150	177	74
Parking:	116	110	110	118

GH2

NEW ELEMENTARY - 209TH
BROKEN ARROW, OK
ANALYSIS & PROGRAMMING
SITE ANALYSIS-Z

GH2 ARCHITECTS

INTERIM REVIEW ONLY

PROJECT # 20150097

SHEET NUMBER
AS-Z