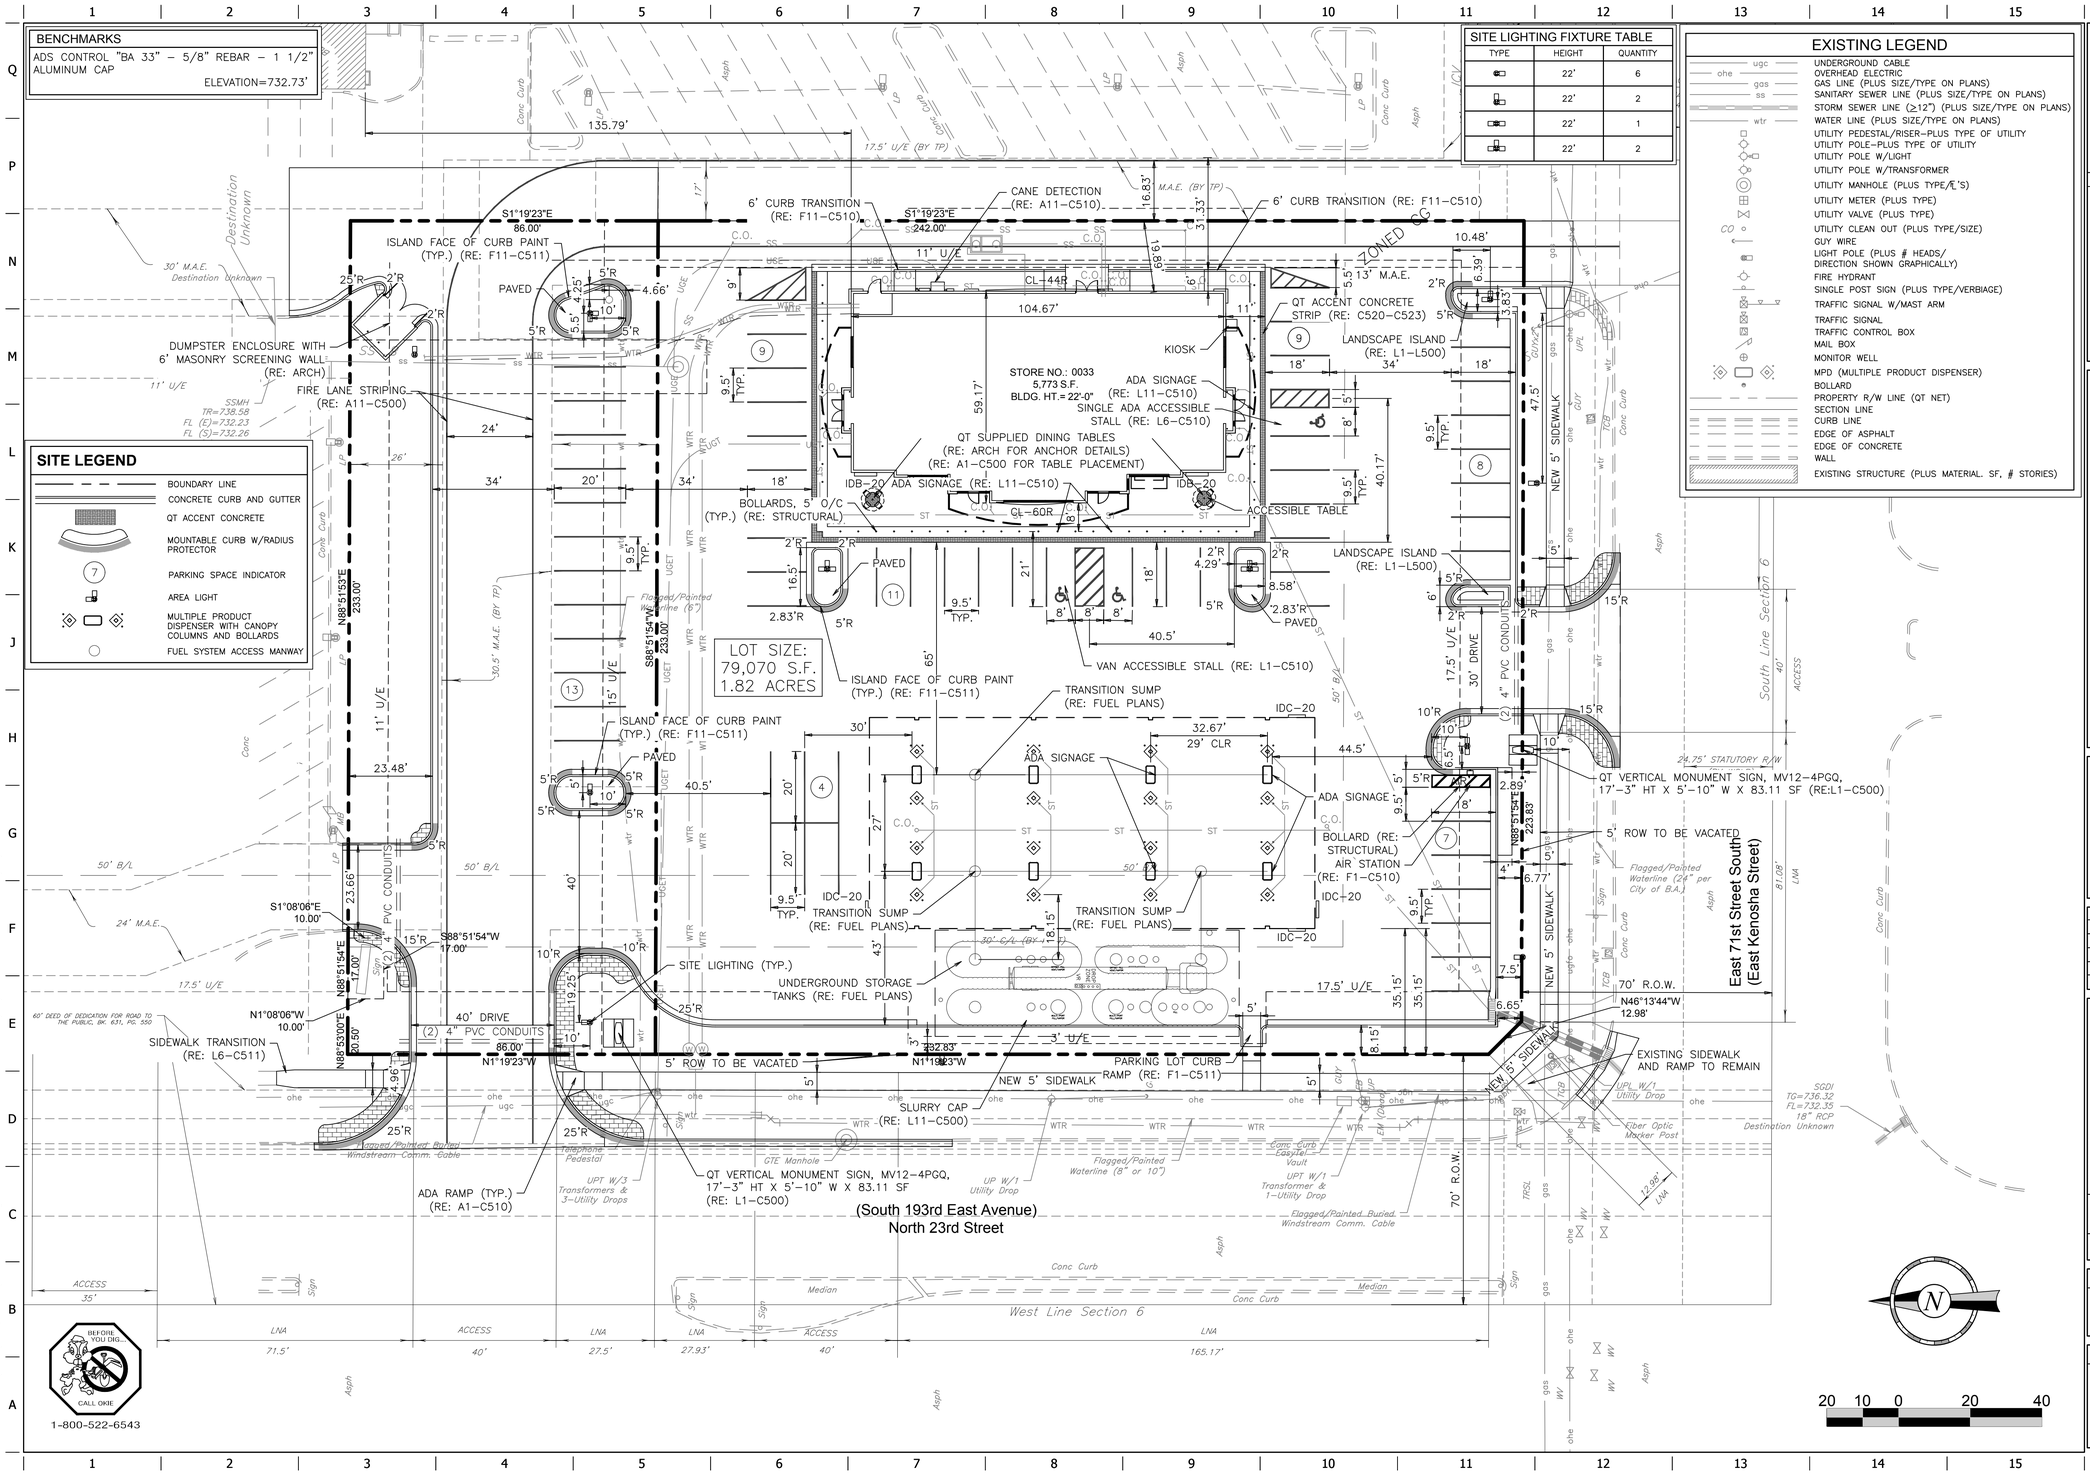

NOT FOR CONSTRUCTION

THIS DOCUMENT IS PRELIMINARY AND DOES NOT CONSTITUTE A FINAL SIGNED AND SEALED DOCUMENT.

PROJECT NO.:

AAB Engineering, LLC

Engineering • Surveying

P.O. Box 2136
Sand Springs, OK 74063
OK CA#6318 Exp: June 30, 2018
Office: (918) 514-4283
Fax: (918) 514-4288

QuikTrip No. 0033

2400 E. KENOSHA ST.
BROKEN ARROW, OK

© COPYRIGHT QUIKTRIP CORPORATION 2011 ANY UNAUTHORIZED USE, REPRODUCTION, PUBLICATION, DISTRIBUTION, OR SALE IN WHOLE OR IN PART, IS STRICTLY FORBIDDEN.

PROTOTYPE: P-91 (05/02/2017)
DIVISION: BROKEN ARROW
VERSION: 001
DESIGNED BY: AAB
DRAWN BY: KMT
REVIEWED BY:

REV	DATE	DESCRIPTION

ORIGINAL ISSUE DATE:

SHEET TITLE:

SITE PLAN

SHEET NUMBER:

C100

FILE LOCATION:P:\1815\06-QT 0033\01-0033 Civil.dwg TAB NAME:Site USER:tech12 SAVED:6/19/2017 4:17 PM PLOTTED:6/20/2017 10:01 AM