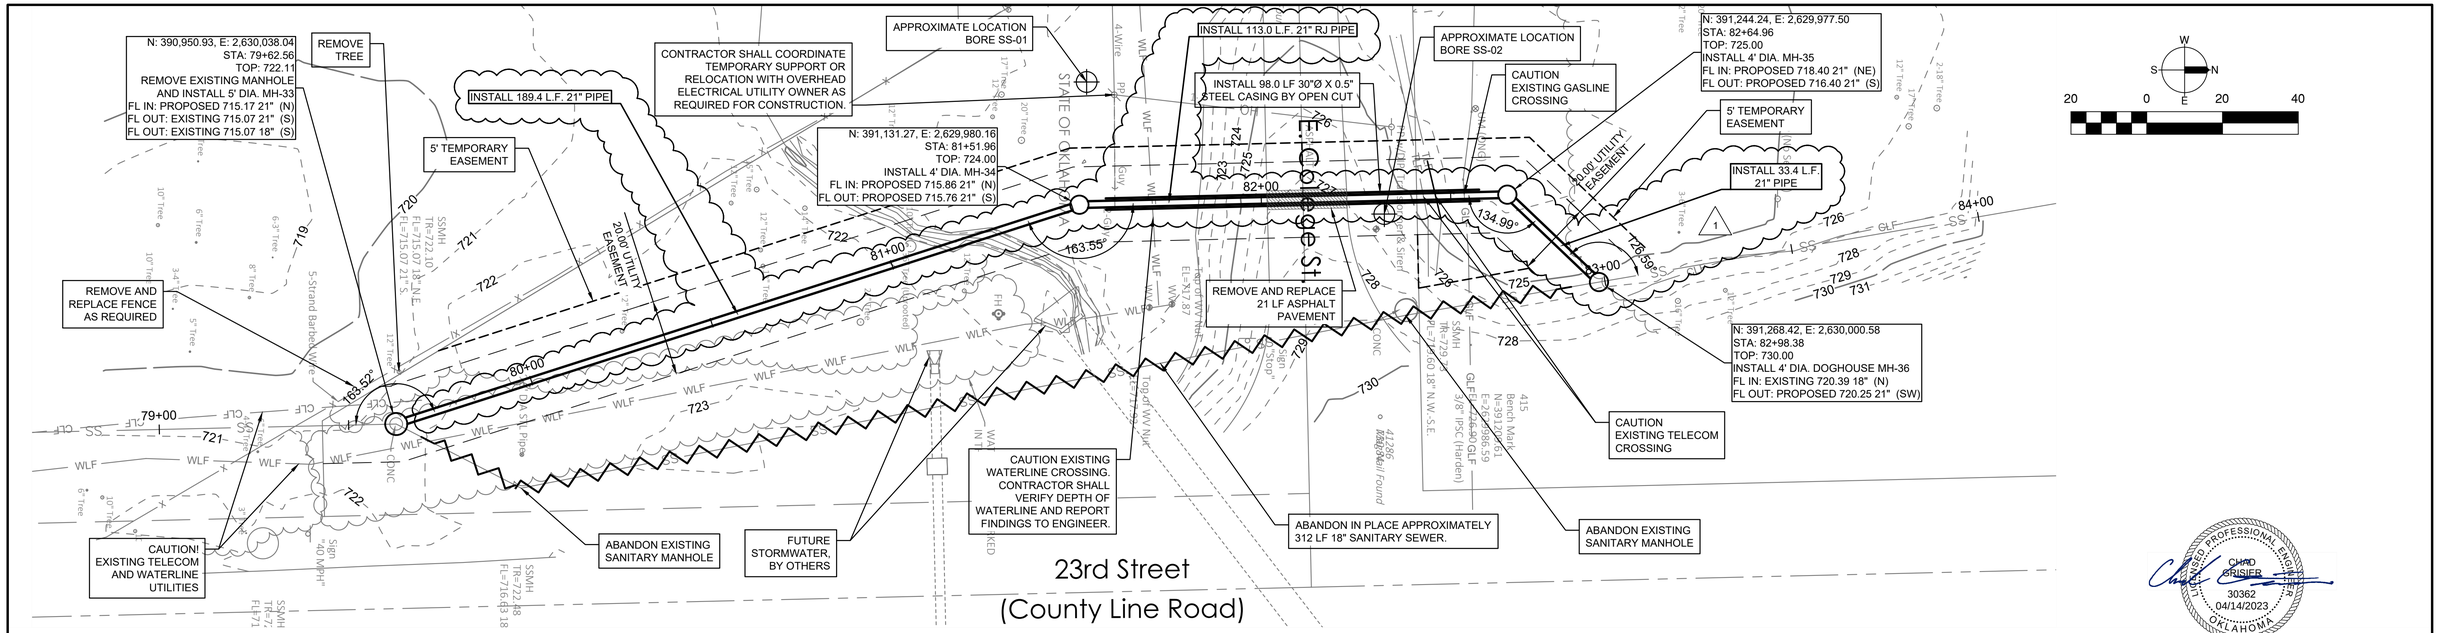

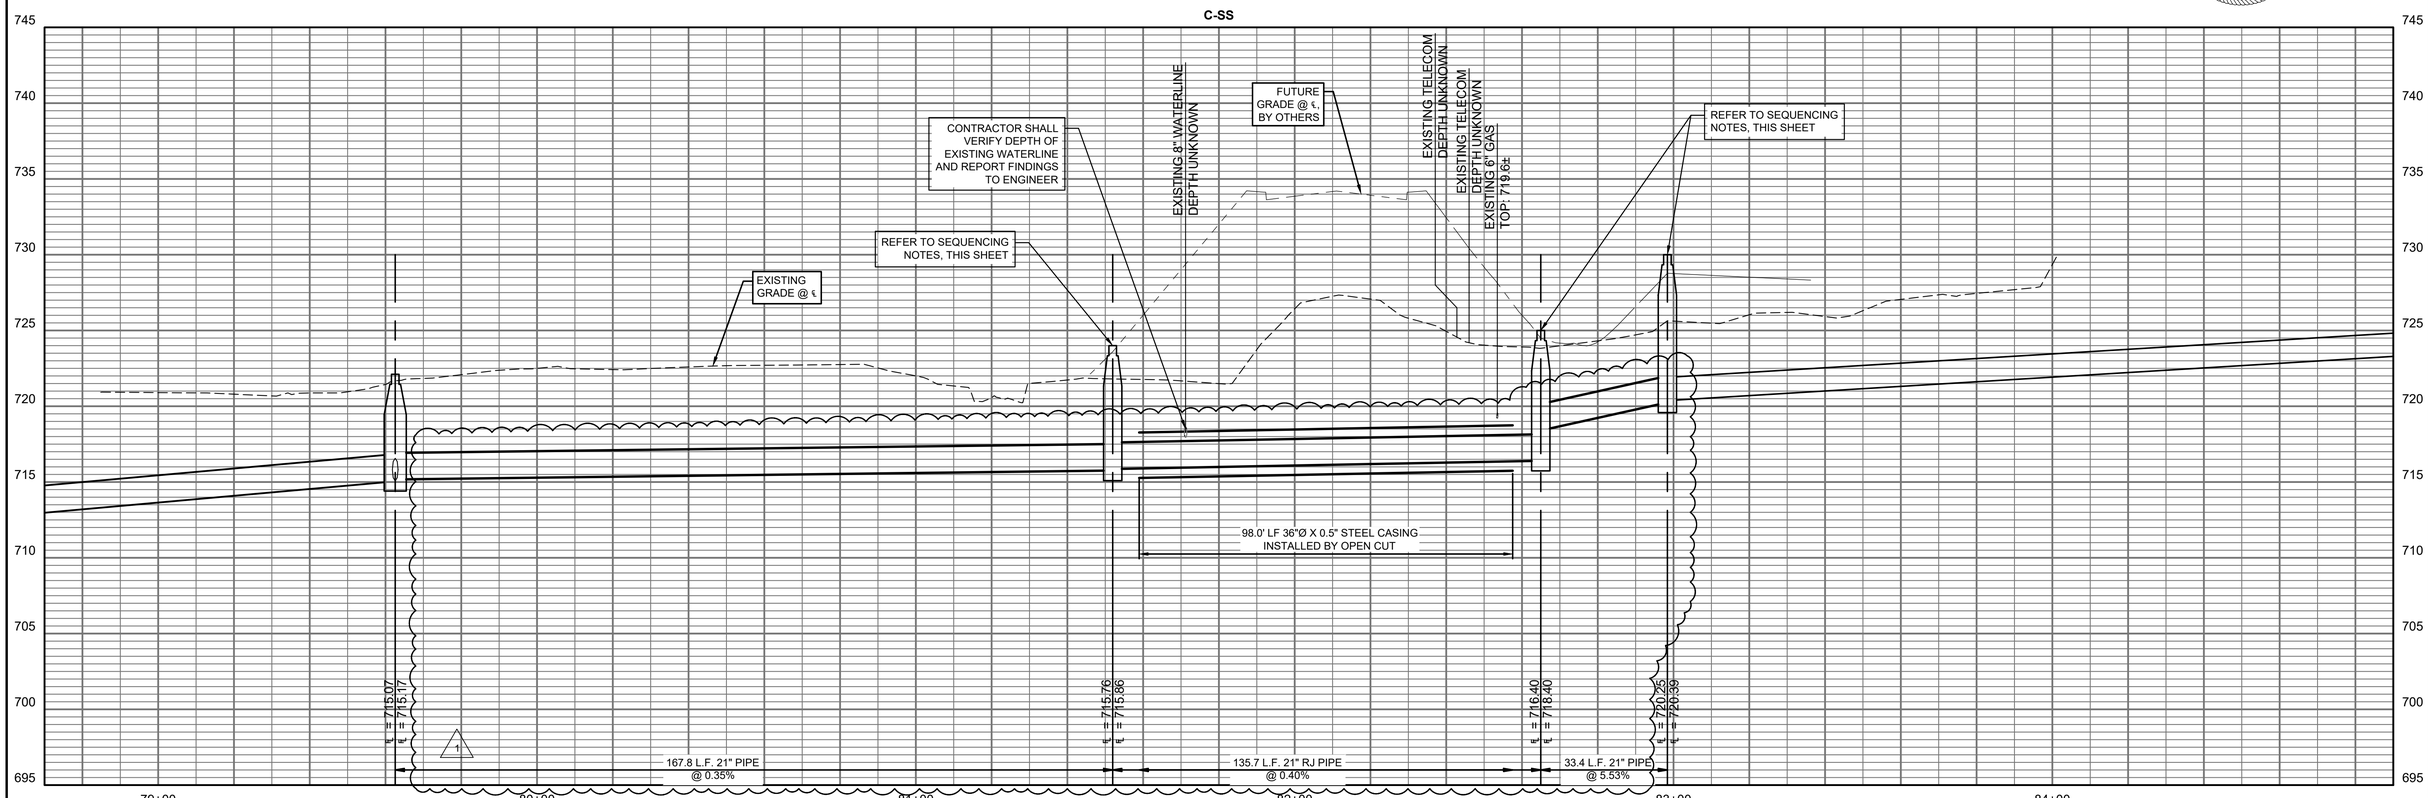

CHAD GRISIER
30362
04/14/2023
OKLAHOMA
REGISTERED PROFESSIONAL ENGINEER

CITY OF BROKEN ARROW
Municipal Authority

PEC
PROFESSIONAL ENGINEERING CONSULTANTS, P.A.
1924 SOUTH UTICA AVENUE, SUITE 1400
TULSA, OK 74104
918-664-5400 www.pec1.com
C.O.A. 1046 PE/LS EXPIRES: JUNE 30, 2023

COUNTY LINE TRUNK SEWER PHASE IIIA IMPROVEMENTS

SANITARY SEWER RELOCATION

DATE	REVISIONS	DESIGN	DRAFTED	DATE
		CRG	EMR	11/2022
		REVIEWED	PROJECT NO.	
		RWG	S.22060	
4/14/23	PIPE SIZE REVISIONS	APPROVED	SHEET	12
2/10/23	ISSUED FOR CONSTRUCTION	MDK	OF	15

SAVED 4/14/2023 10:28:27 AM BY CHAD.GRISIER
PLOTTED 4/14/2023 10:33:04 AM BY CHAD GRISIER
U:\TULSA\2022\220304\001\MUNI\DRAWINGS\PHASE IIIA\220304-001-C-401.DWG