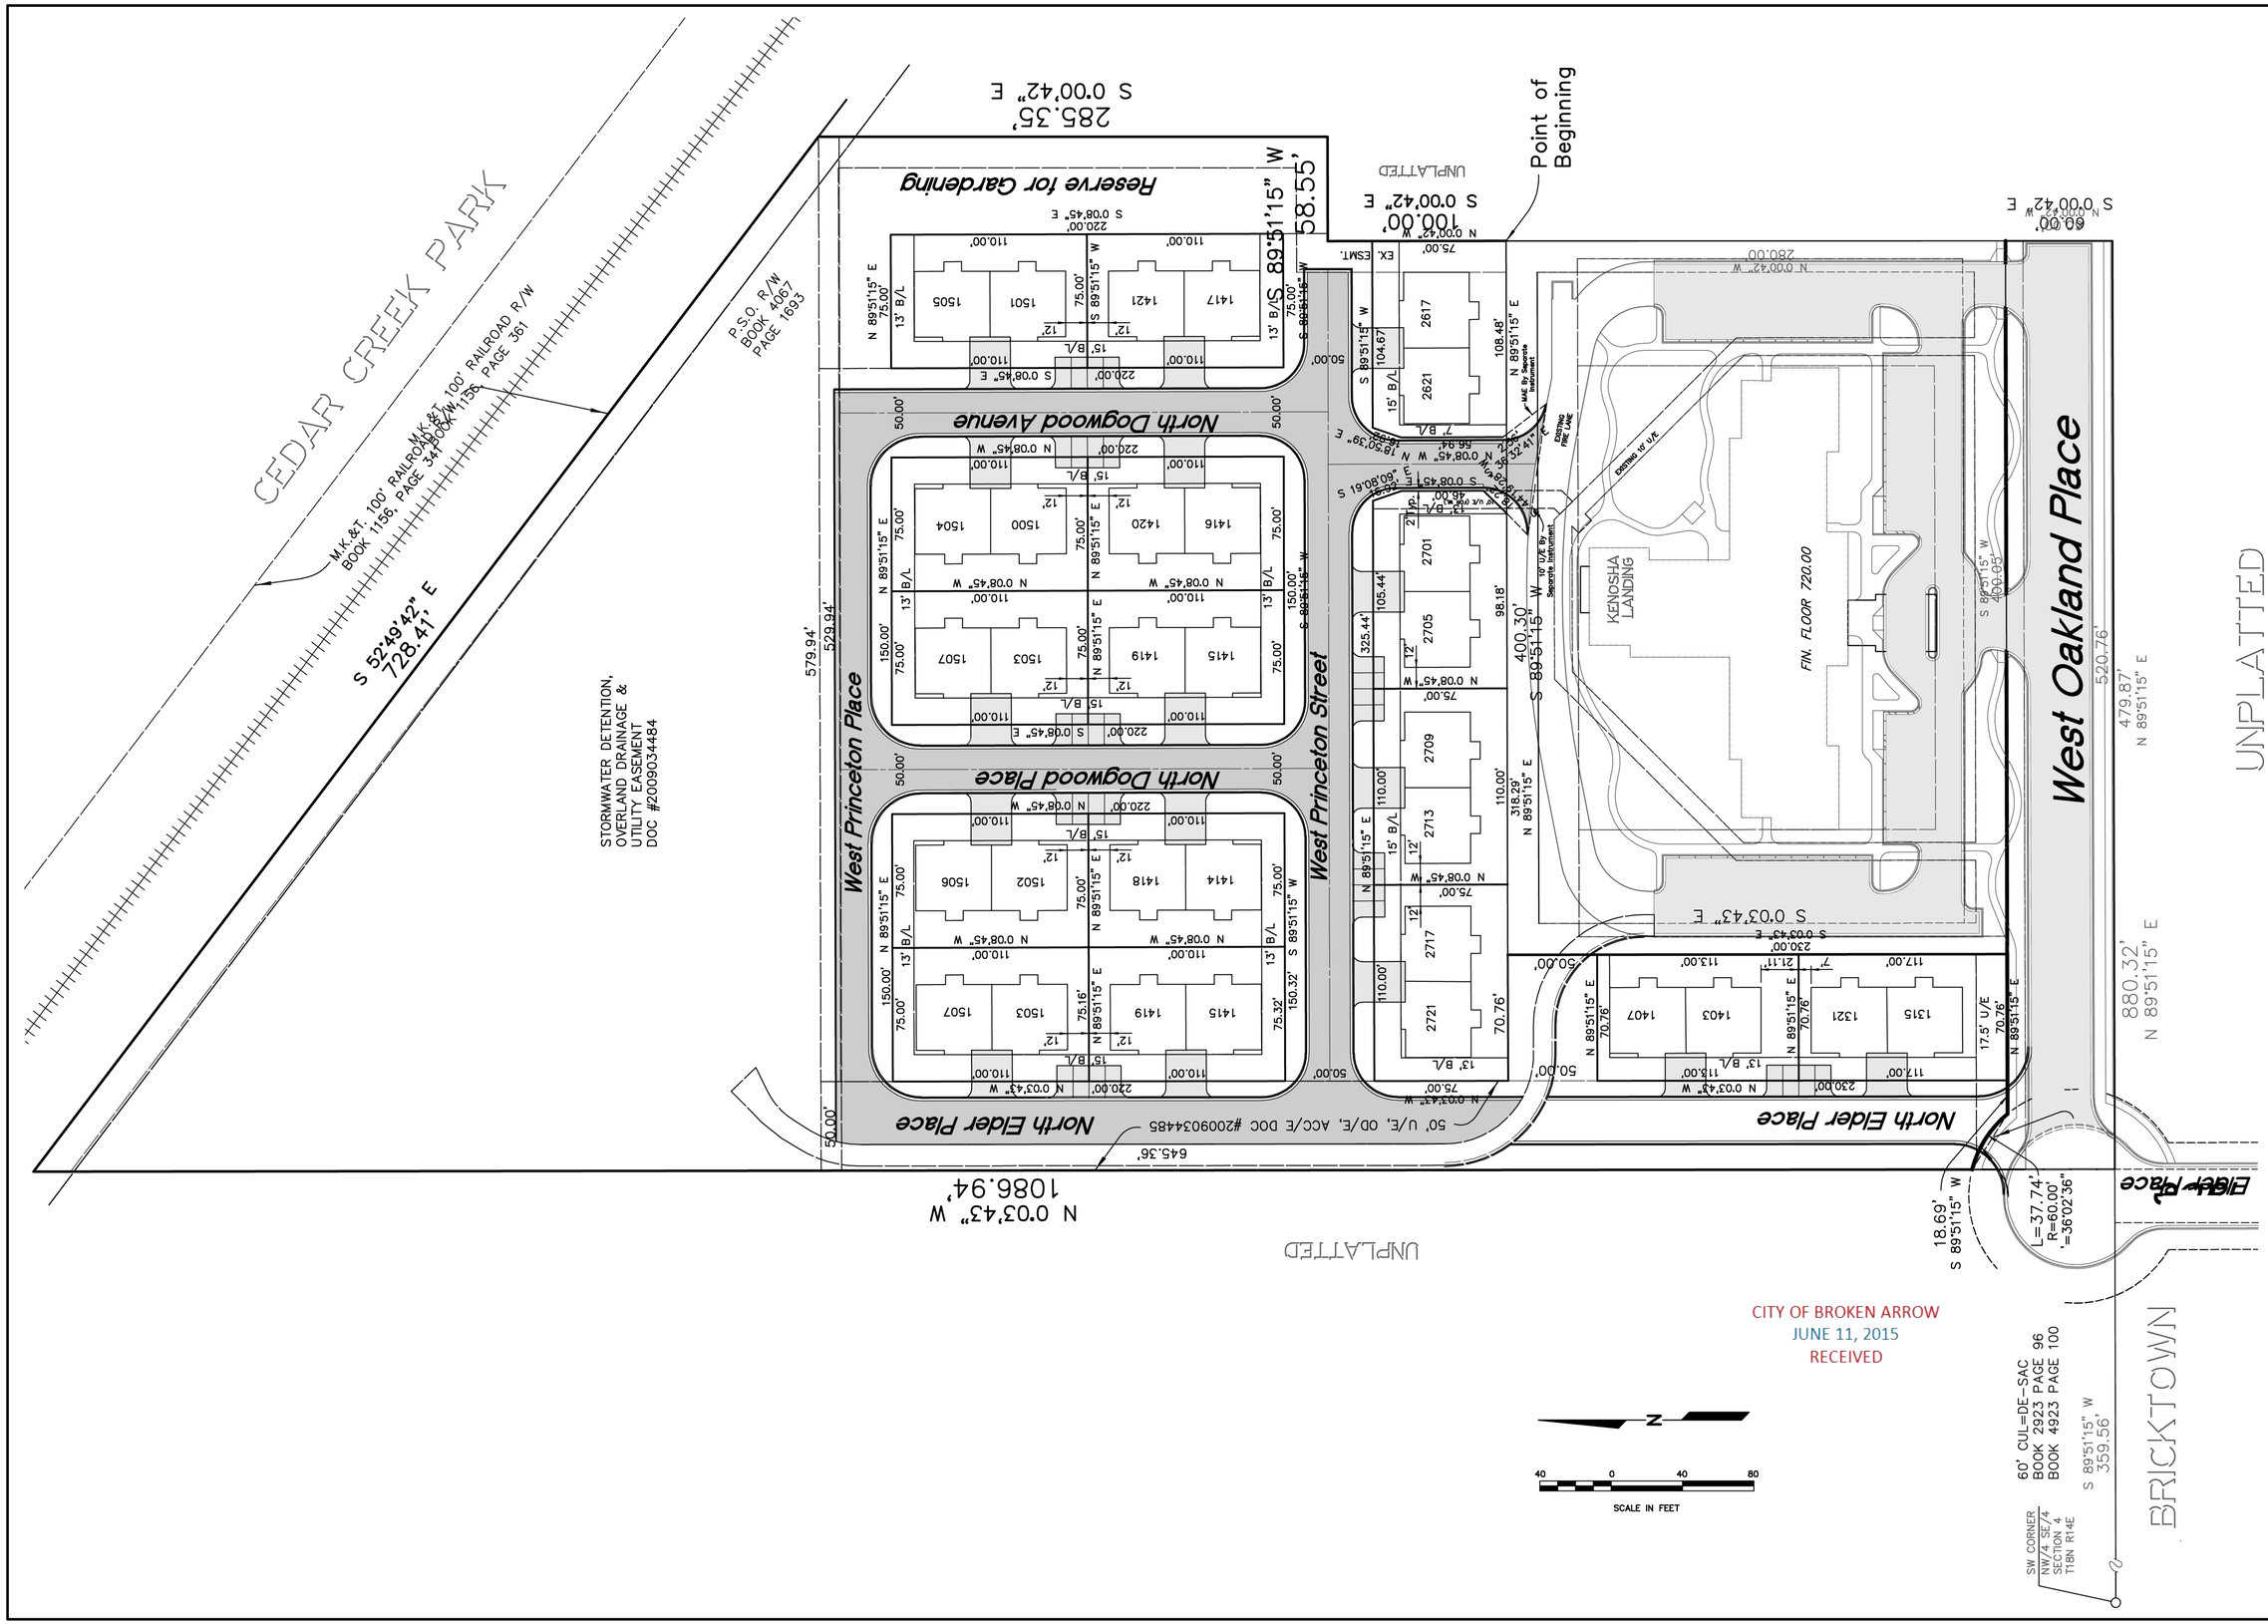

PRELIMINARY
NOT FOR CONSTRUCTION

UNPLATTED

SANDERS ENGINEERING, INC.
11502 S. 66th E. Ave.
Bixby, Oklahoma 74008
Phone:(918)296-5067
FAX:(918)296-5068
Certificate of Authorization No. CA 2370 Exp. 6/30/17

KENOSHA VILLAS
BROKEN ARROW, OKLAHOMA

Chase Fetters Hewitt – Architects
4520 S. Harvard Suite 180
Tulsa, Oklahoma 74135 918/747-8225

© 1501

5/18/15