F. SURVEY DEPICTING ENTIRE PROPERTY, ENTIRE EASEMENT, AND PORTION TO BE CLOSED

Utility Easement Closure Exhibit

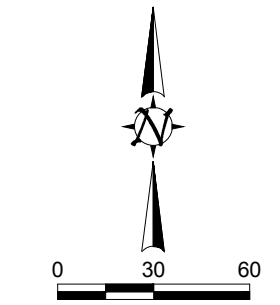

DRAWING SCALE: 1"= 60'

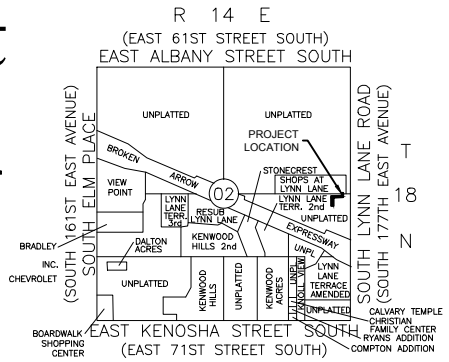

Location Map

BASIS OF BEARING IS THE NORTH LINE OF BLOCK ONE (1), HILLSIDE CROSSINGS SUBDIVISION BEING S88°35'39"W.

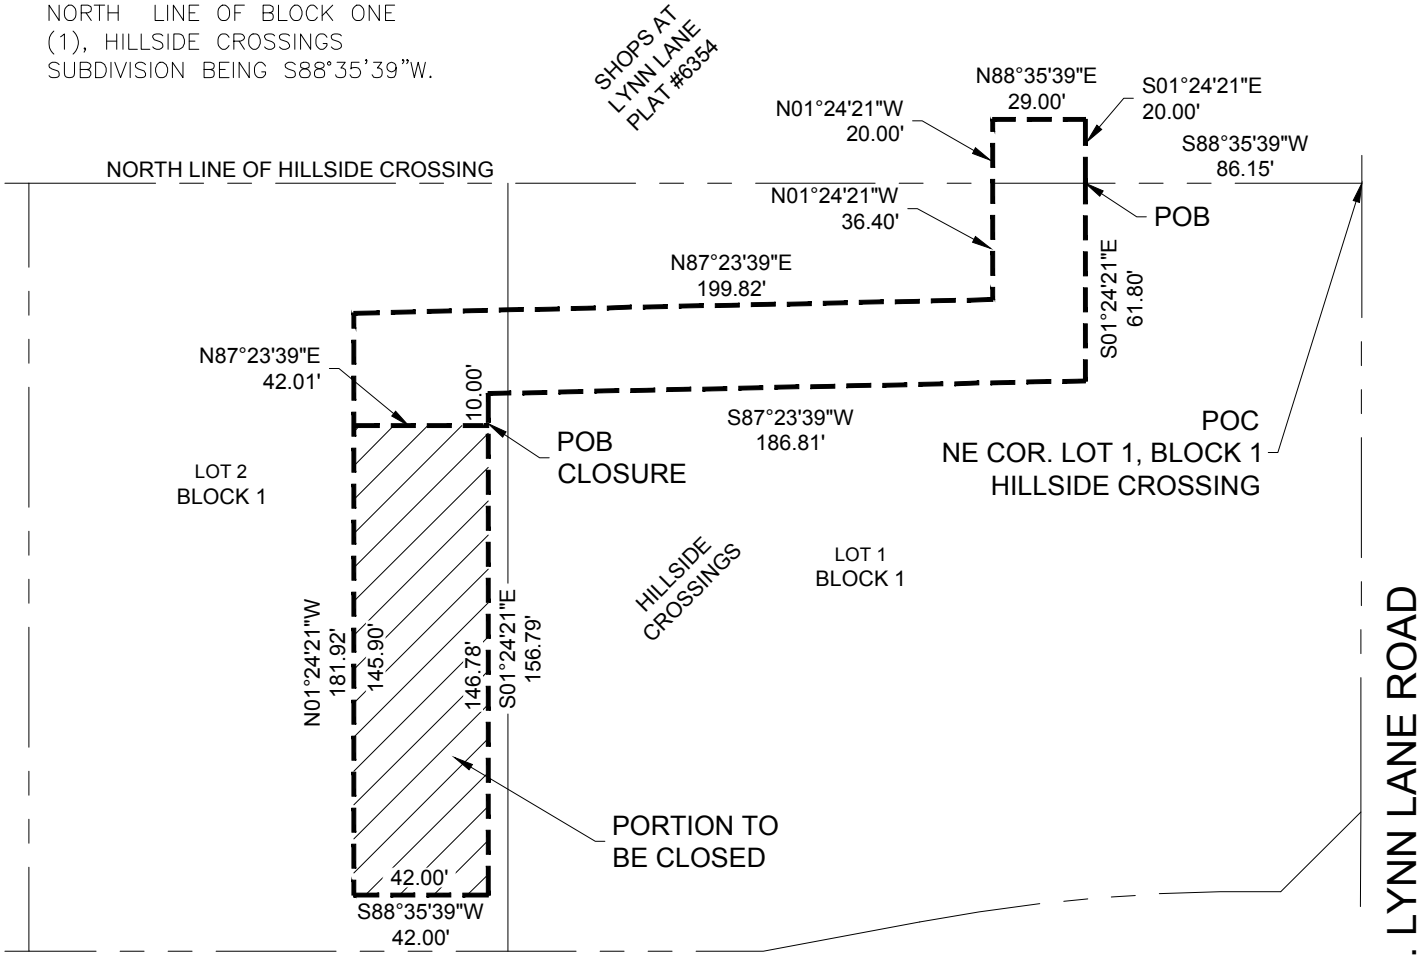

REAL PROPERTY CERTIFICATION

I, ERIC ROLLSTON, CERTIFY THAT THE ATTACHED LEGAL DESCRIPTION CLOSES IN ACCORDANCE WITH EXISTING RECORDS, IS A TRUE REPRESENTATION OF THE REAL PROPERTY AS DESCRIBED, AND MEETS THE MINIMUM TECHNICAL STANDARDS FOR LAND SURVEYING OF THE STATE OF OKLAHOMA.

11/18/2015

ERIC ROLLSTON, OKLAHOMA PLS NO. 1761

AAB Engineering, LLC
Engineering•Surveying•Land Planning
PO Box 2136 Sand Springs, OK 74063
OK CA#6318 Exp: June 30, 2016
KS CA#2292 Exp: Dec. 31, 2016
Office: (918) 514-4283 Fax: (918) 514-4288

PLOT DATE: Wed, 18 Nov 2015 FILE: P:\1814\2-QUIKTRIP 0034\01-0034 CIVIL