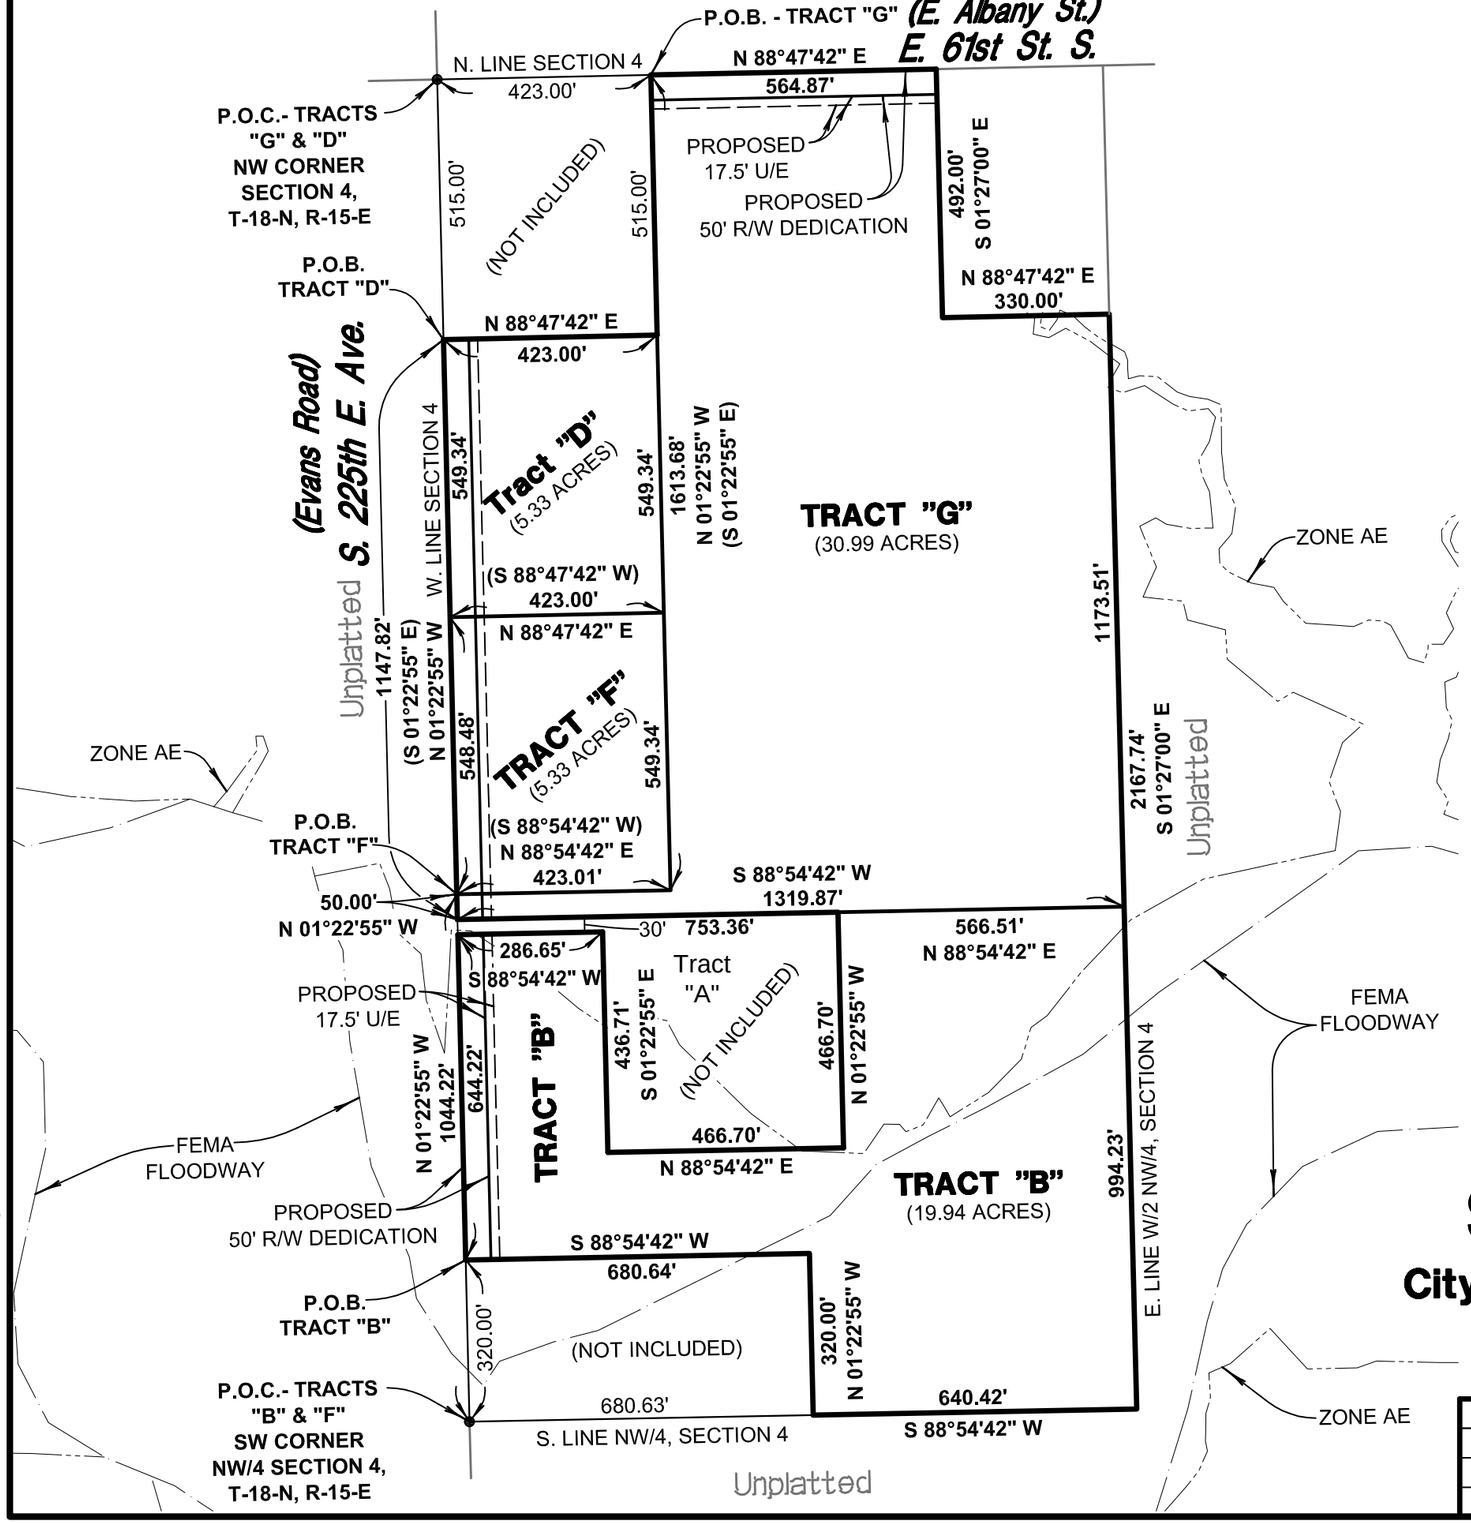

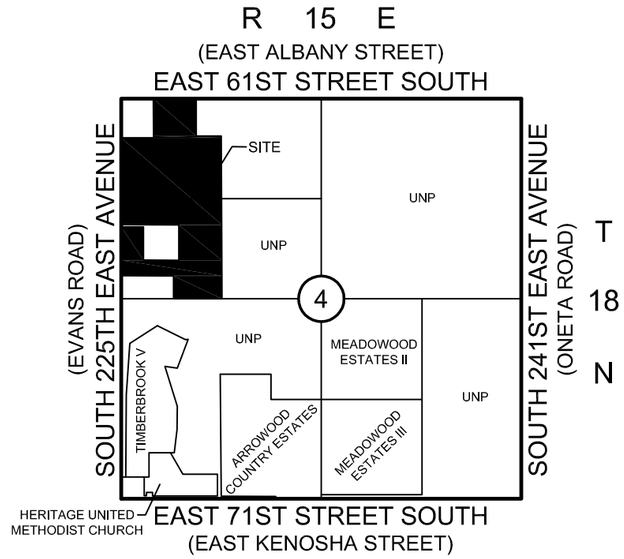

Location Map

SCALE: 1"=2000'

Legend

U/E	=	UTILITY EASEMENT
R/W	=	RIGHT-OF-WAY
P.O.B.	=	POINT OF BEGINNING
P.O.C.	=	POINT OF COMMENCEMENT

Note:
FLOOD LINES AS DIGITIZED FROM FEMA FIRM MAP PANEL NO. 40145C0105H (4-17-2012)

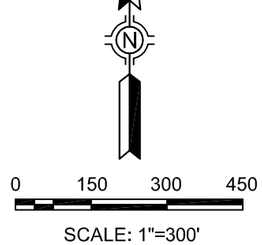

SCALE: 1"=300'

Lot Split Exhibit
of
Part of the W/2 of the NW/4 of
Section 4, T-18-N, R-15-E
City of Broken Arrow, Wagoner County, Oklahoma

REVISIONS	BY	DATE

Sisemore Weisz & Associates, Inc.
6111 EAST 32nd PLACE
TULSA, OKLAHOMA 74135
C.A. NO. 2421
PHONE: (918) 665-3600
FAX: (918) 665-8668
EXP. DATE 6/30/17

FILE:	1815.0440	SURVEY BY:		DATE:	2/9/16
ORDER:	13200.02	DRAWN BY:	LAD	SCALE:	1"=300'
BOOK:		CHECKED BY:	MC	SHEET	1 OF 1

K:\13200.02\Exhibits\LOT-SPLIT-EXH.dwg SHEET 1 Feb 15, 2016 - 10:09:17am SISEMORE WEISZ & ASSOCIATES, INC., 2016