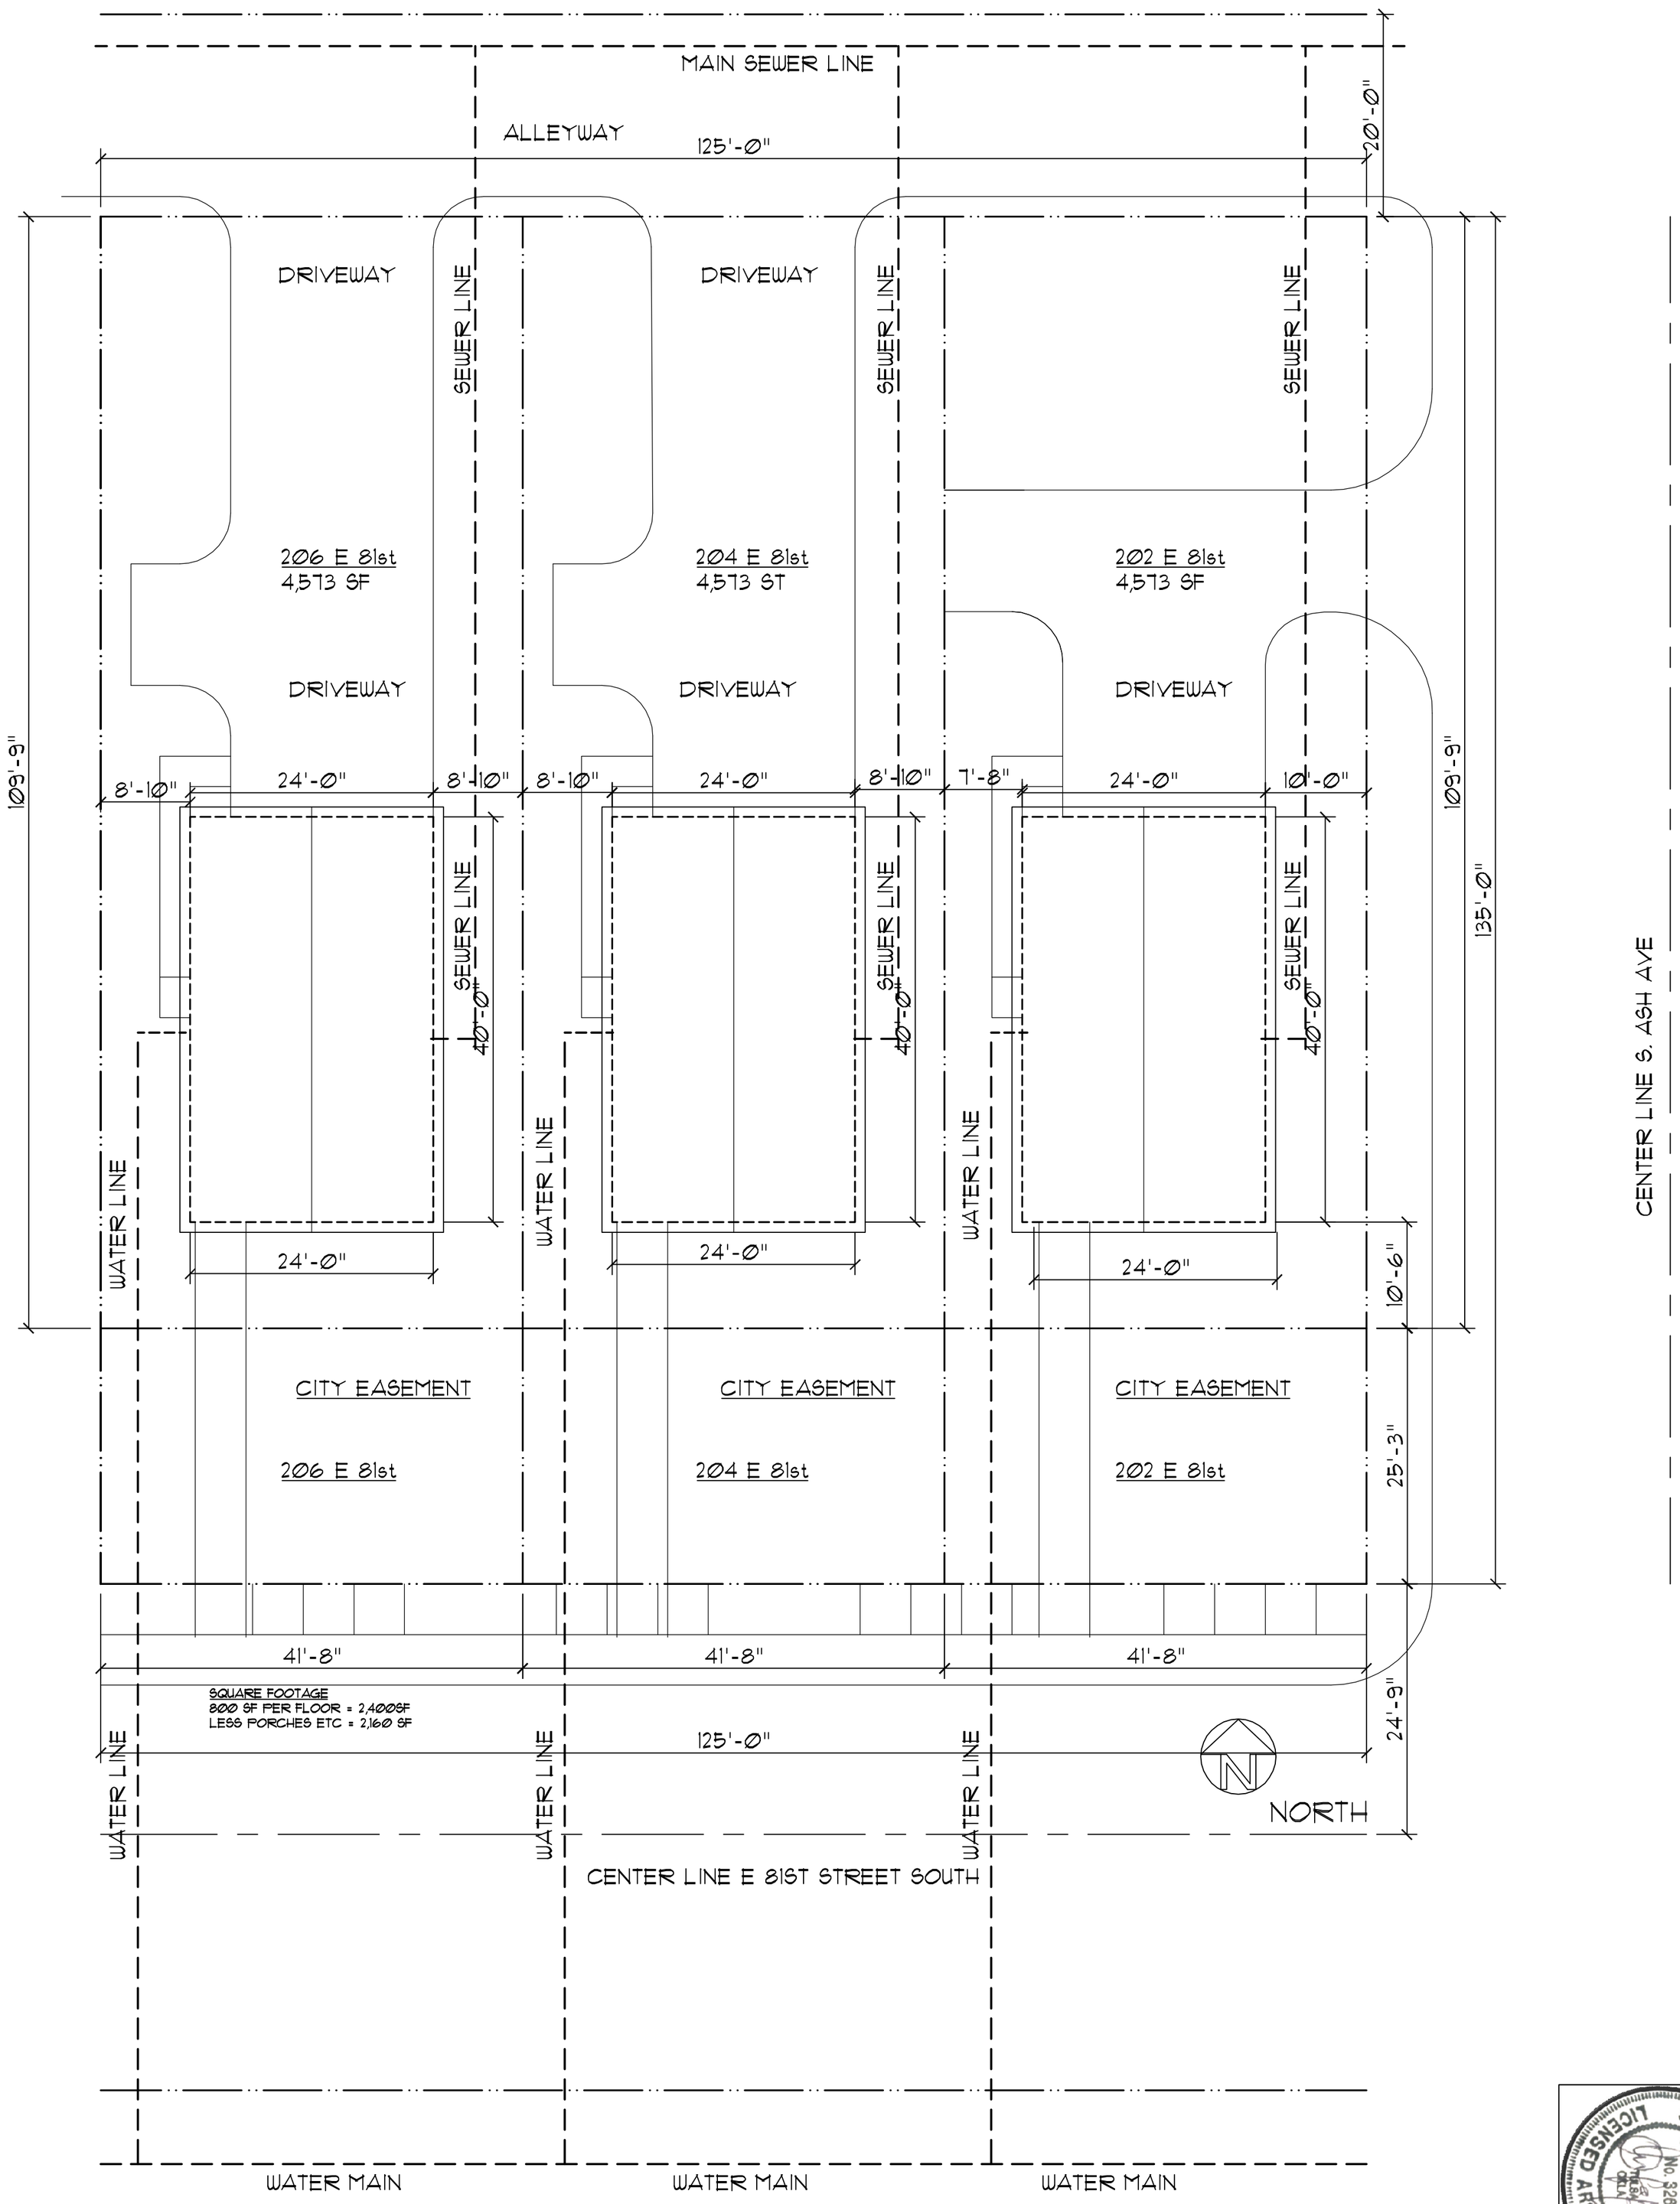

OVERALL SITE PLAN
3/32" = 1'-0"

SHEET NUMBER

SHEET NAME

SCALE

DATE
15 APRIL 2024

ISSUED

REVISIONS

FEMI FASESIN, ARCHITECT
ARCHITECTURE & PLANNING

421 SOUTH OLYMPIA AVE., TULSA, OKLAHOMA 74127
PHONE: 918-346-9700

NEW RESIDENCE
202 E 81ST STREET
Broken Arrow
740